PROJECT REFERENCE NO.	SHEET NO.
R-977A	X-102

METRIC

SOIL TEST RESULTS

SAMPLE NO.	OFFSET	STATION	DEPTH INTERVAL	AASHTO CLASS.	L. L.	P.	% BY WEIGHT C. SAND	% BY WEIGHT F. SAND	% BY WEIGHT SILT	% BY WEIGHT CLAY	% PASSING (SIEVES) 2.00mm	% PASSING (SIEVES) 4.25mm	% PASSING (SIEVES) 75µm	% MOISTURE	% ORGANIC
SS-117	1M RT	21+91	20.61-20.68	A-4(0)	31	5	27.8	26.5	31.5	14.2	84	68	44		

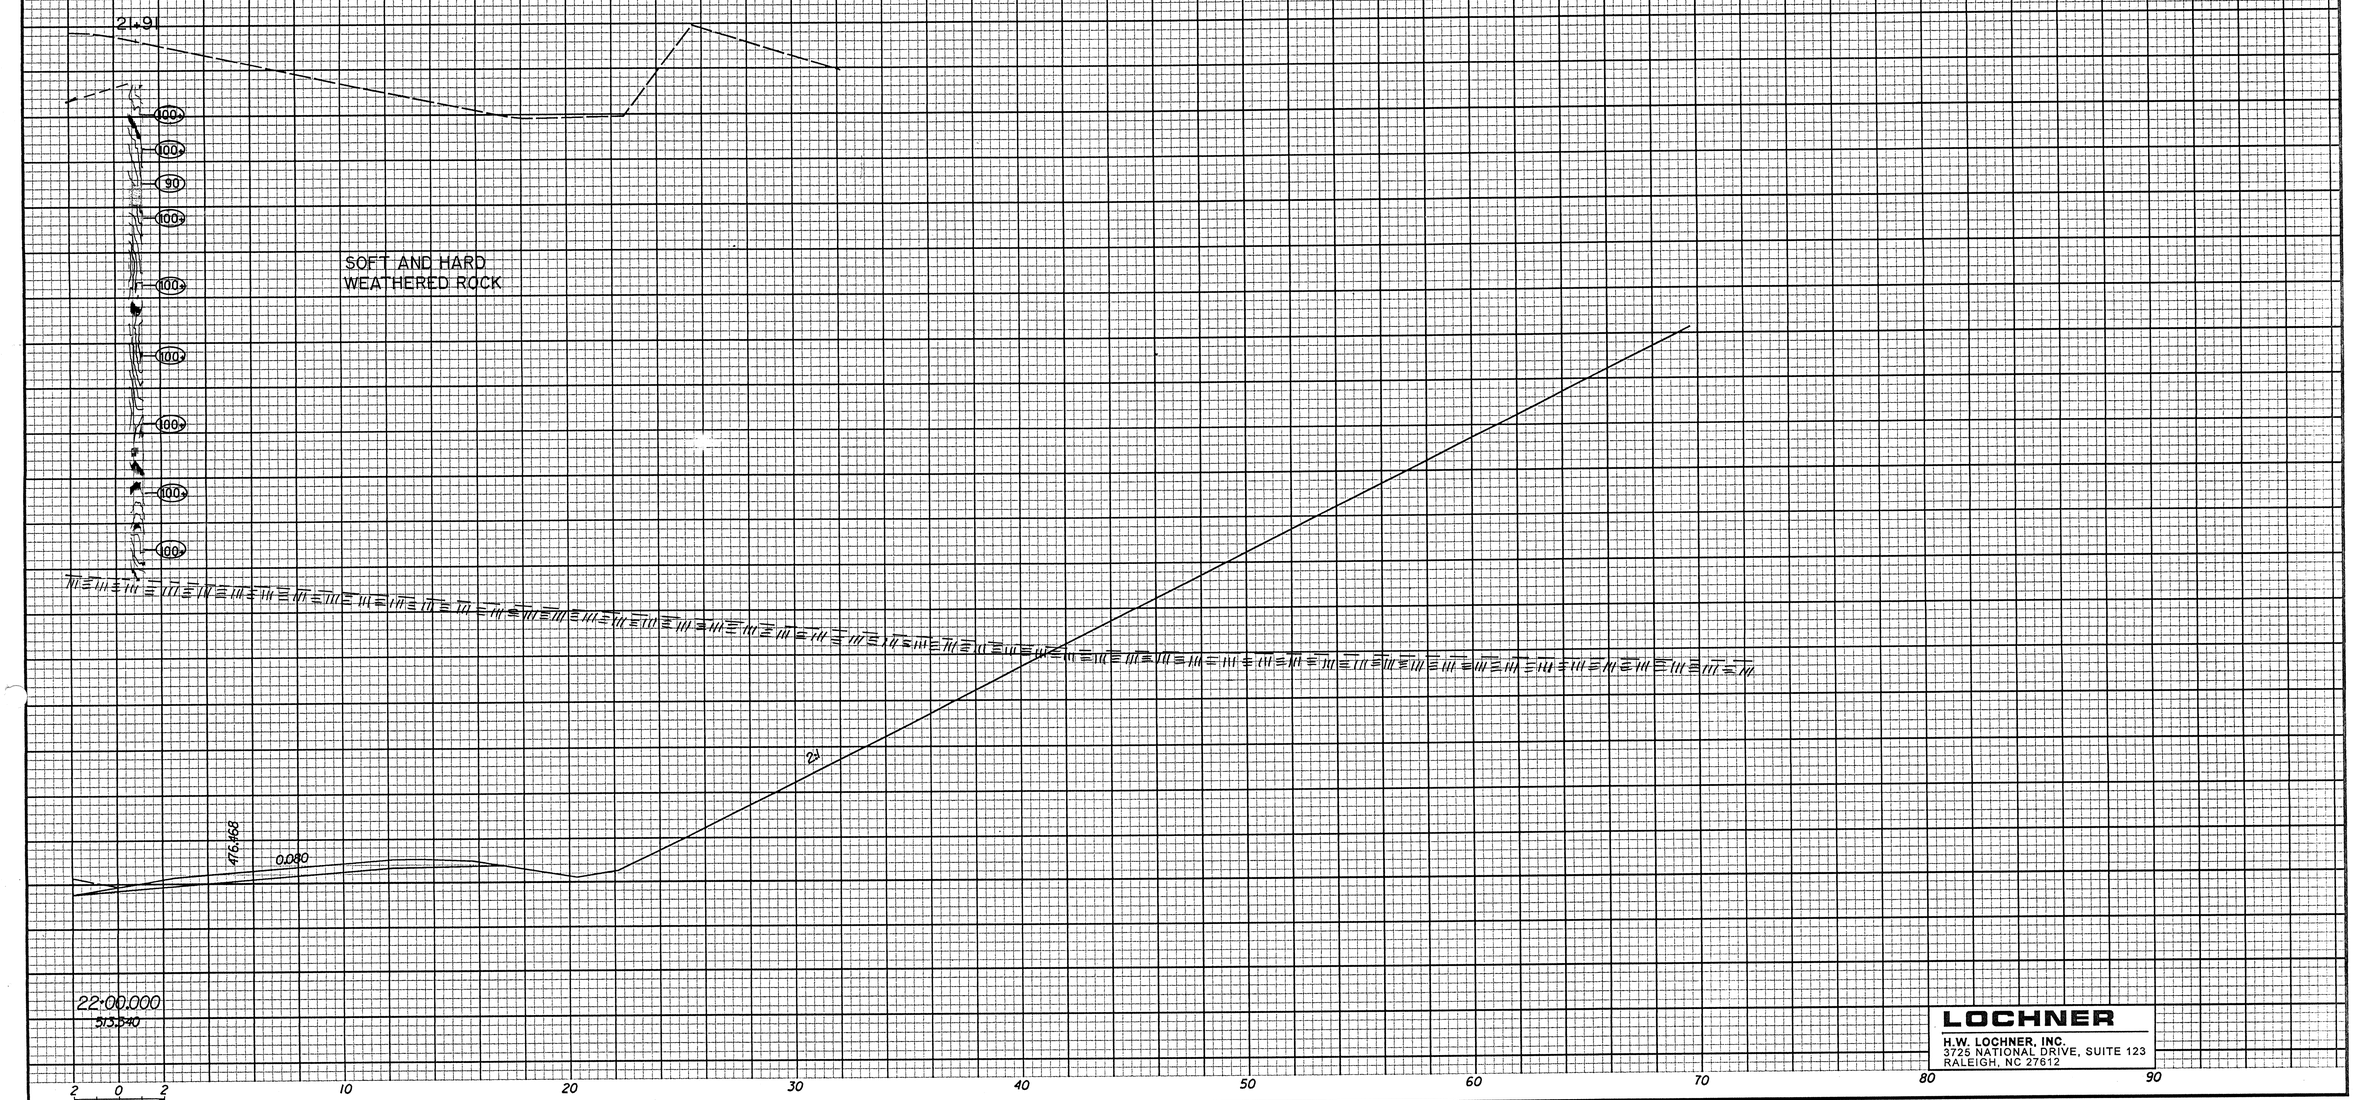

LOCHNER
H.W. LOCHNER, INC.
3725 NATIONAL DRIVE, SUITE 123
RALEIGH, NC 27612