PROJECT REFERENCE NO.	SHEET NO.
R-977A	X-96

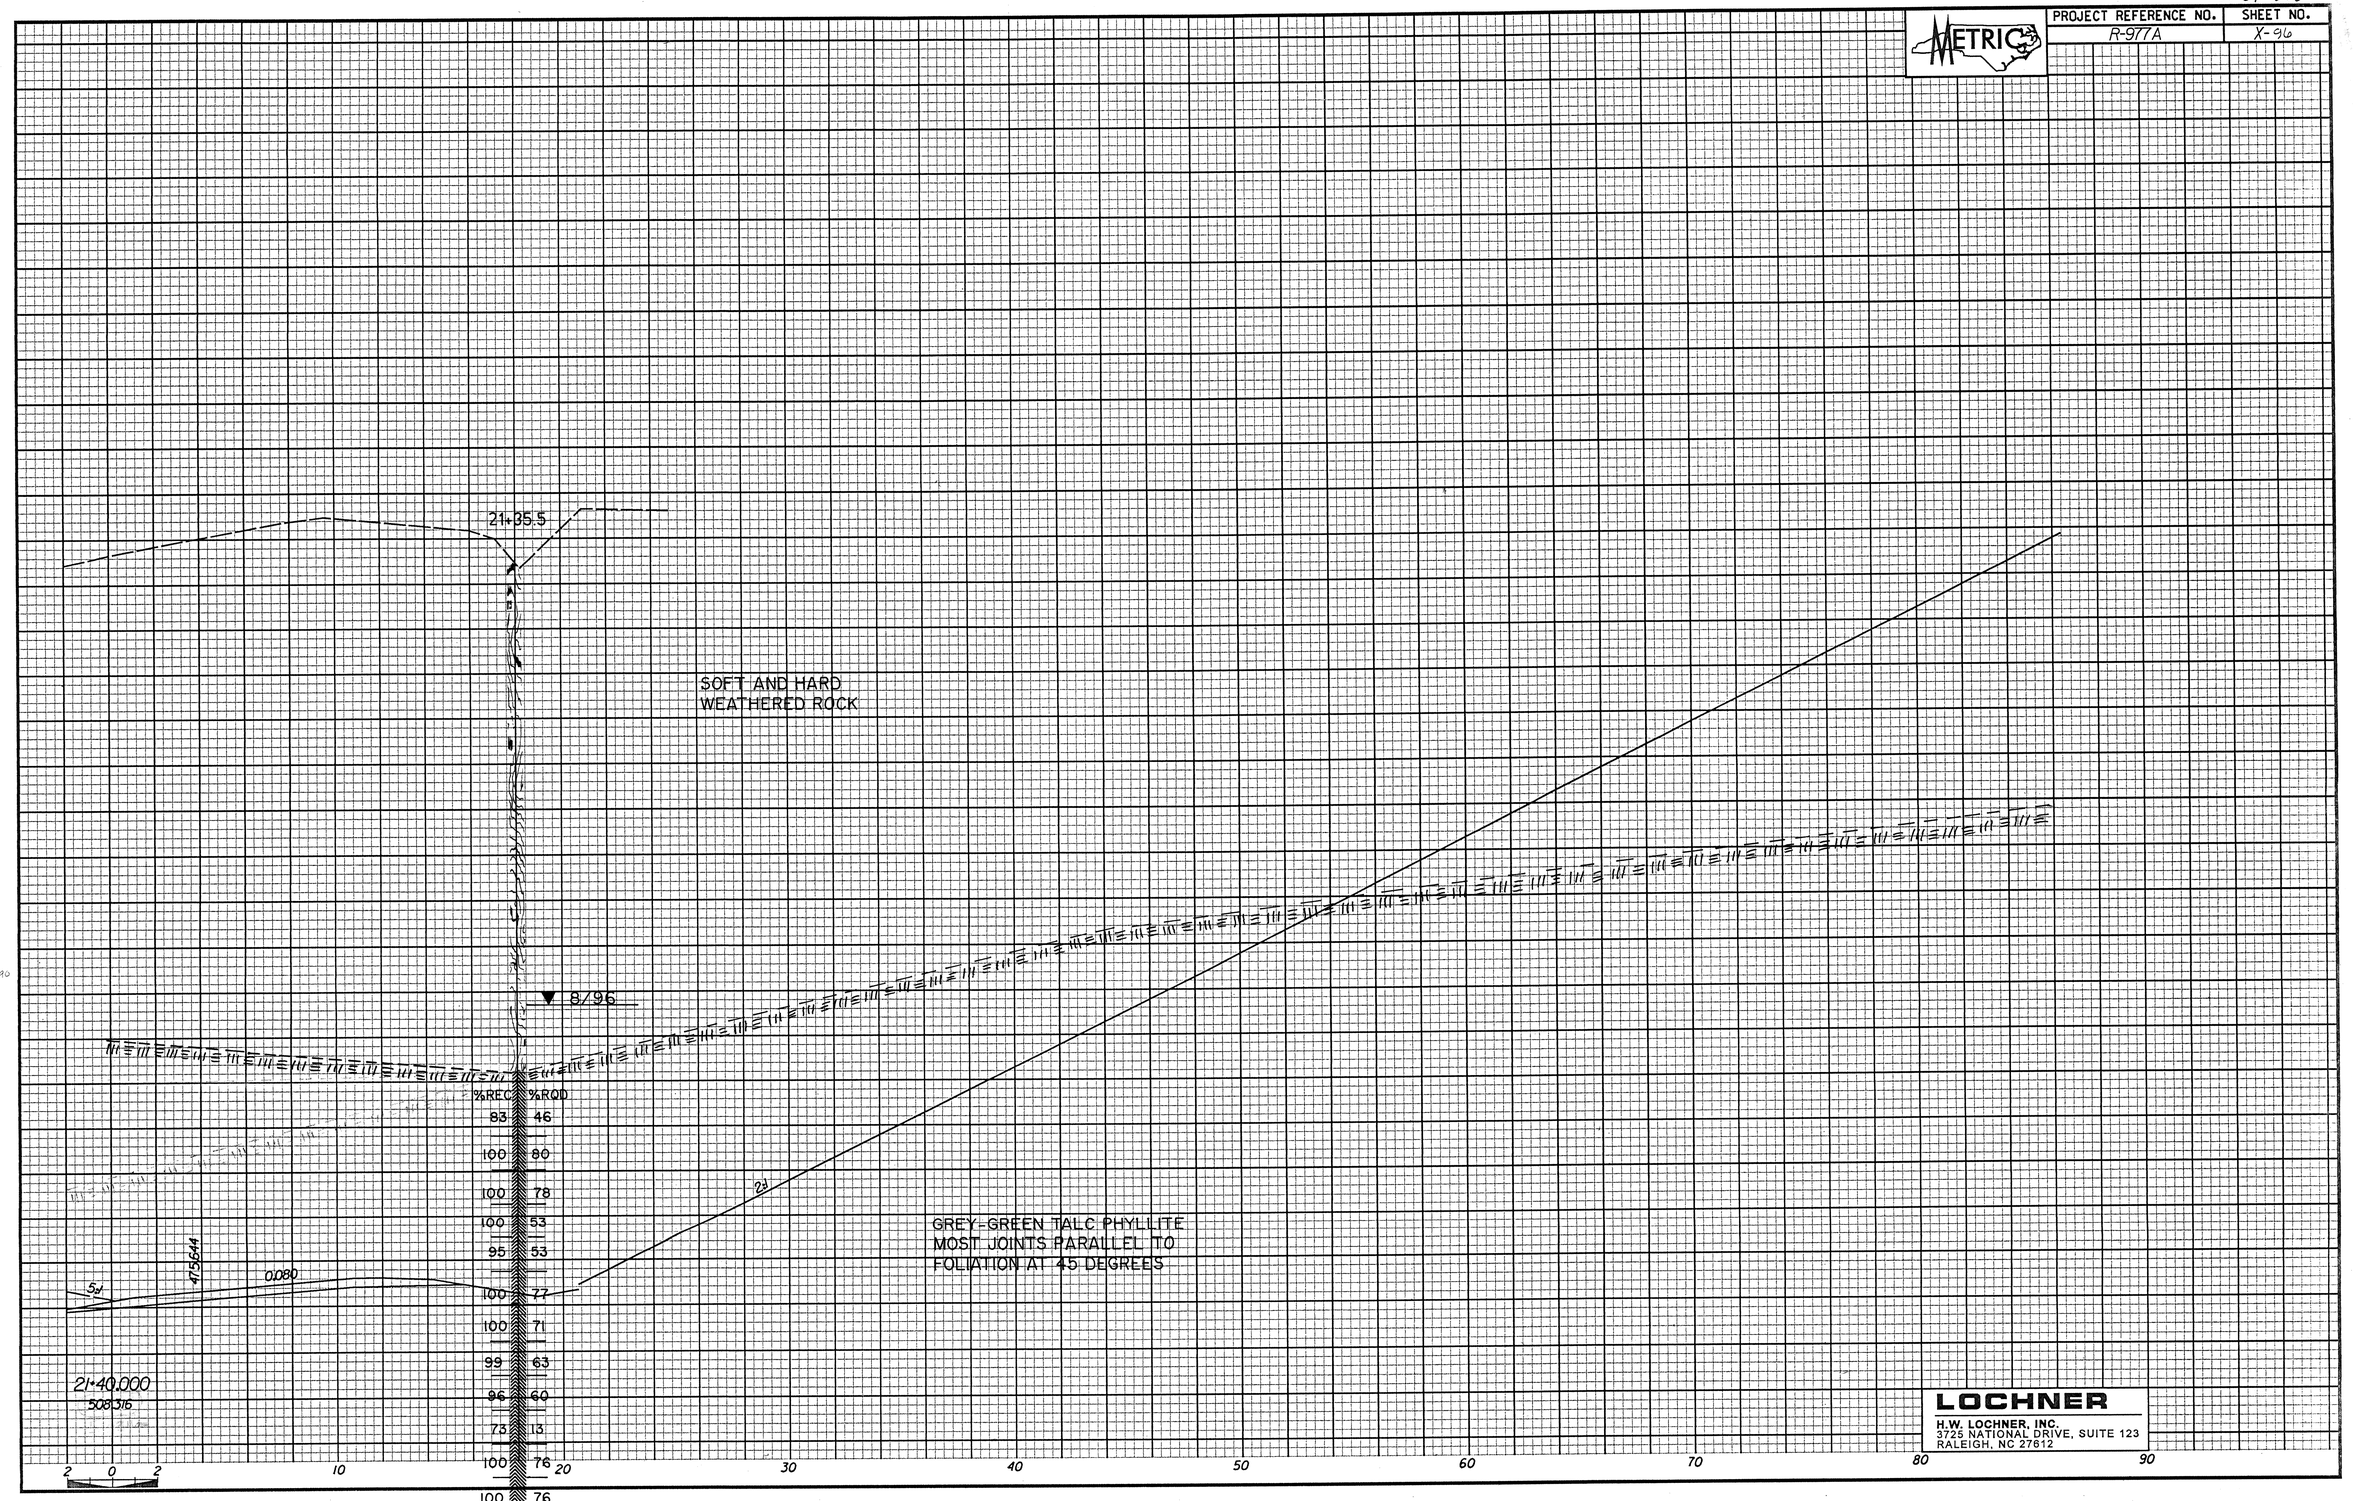

BORING IS 0.53 METERS DEEPER THAN SHOWN