PROJECT REFERENCE NO.	SHEET NO.
R-977A	X-44

EXCAVATION CU. METERS	EMBANKMENT CU. METERS

SOIL TEST RESULTS

SAMPLE NO.	OFFSET	STATION	DEPTH INTERVAL	AASHTO CLASS.	L.L.	P.I.	% BY WEIGHT GRAVEL	% BY WEIGHT SAND	% BY WEIGHT SILT	% BY WEIGHT CLAY	% PASSING (SIEVES) #10 (2.0mm)	% PASSING (SIEVES) #40 (.42mm)	% PASSING (SIEVES) #200 (.075mm)	% MOISTURE	% ORGANIC
SS-123	C	15+70	3.0-4.19	A-4(0)	30	NP	19.3	34.3	38.3	8.1	100	89	55		

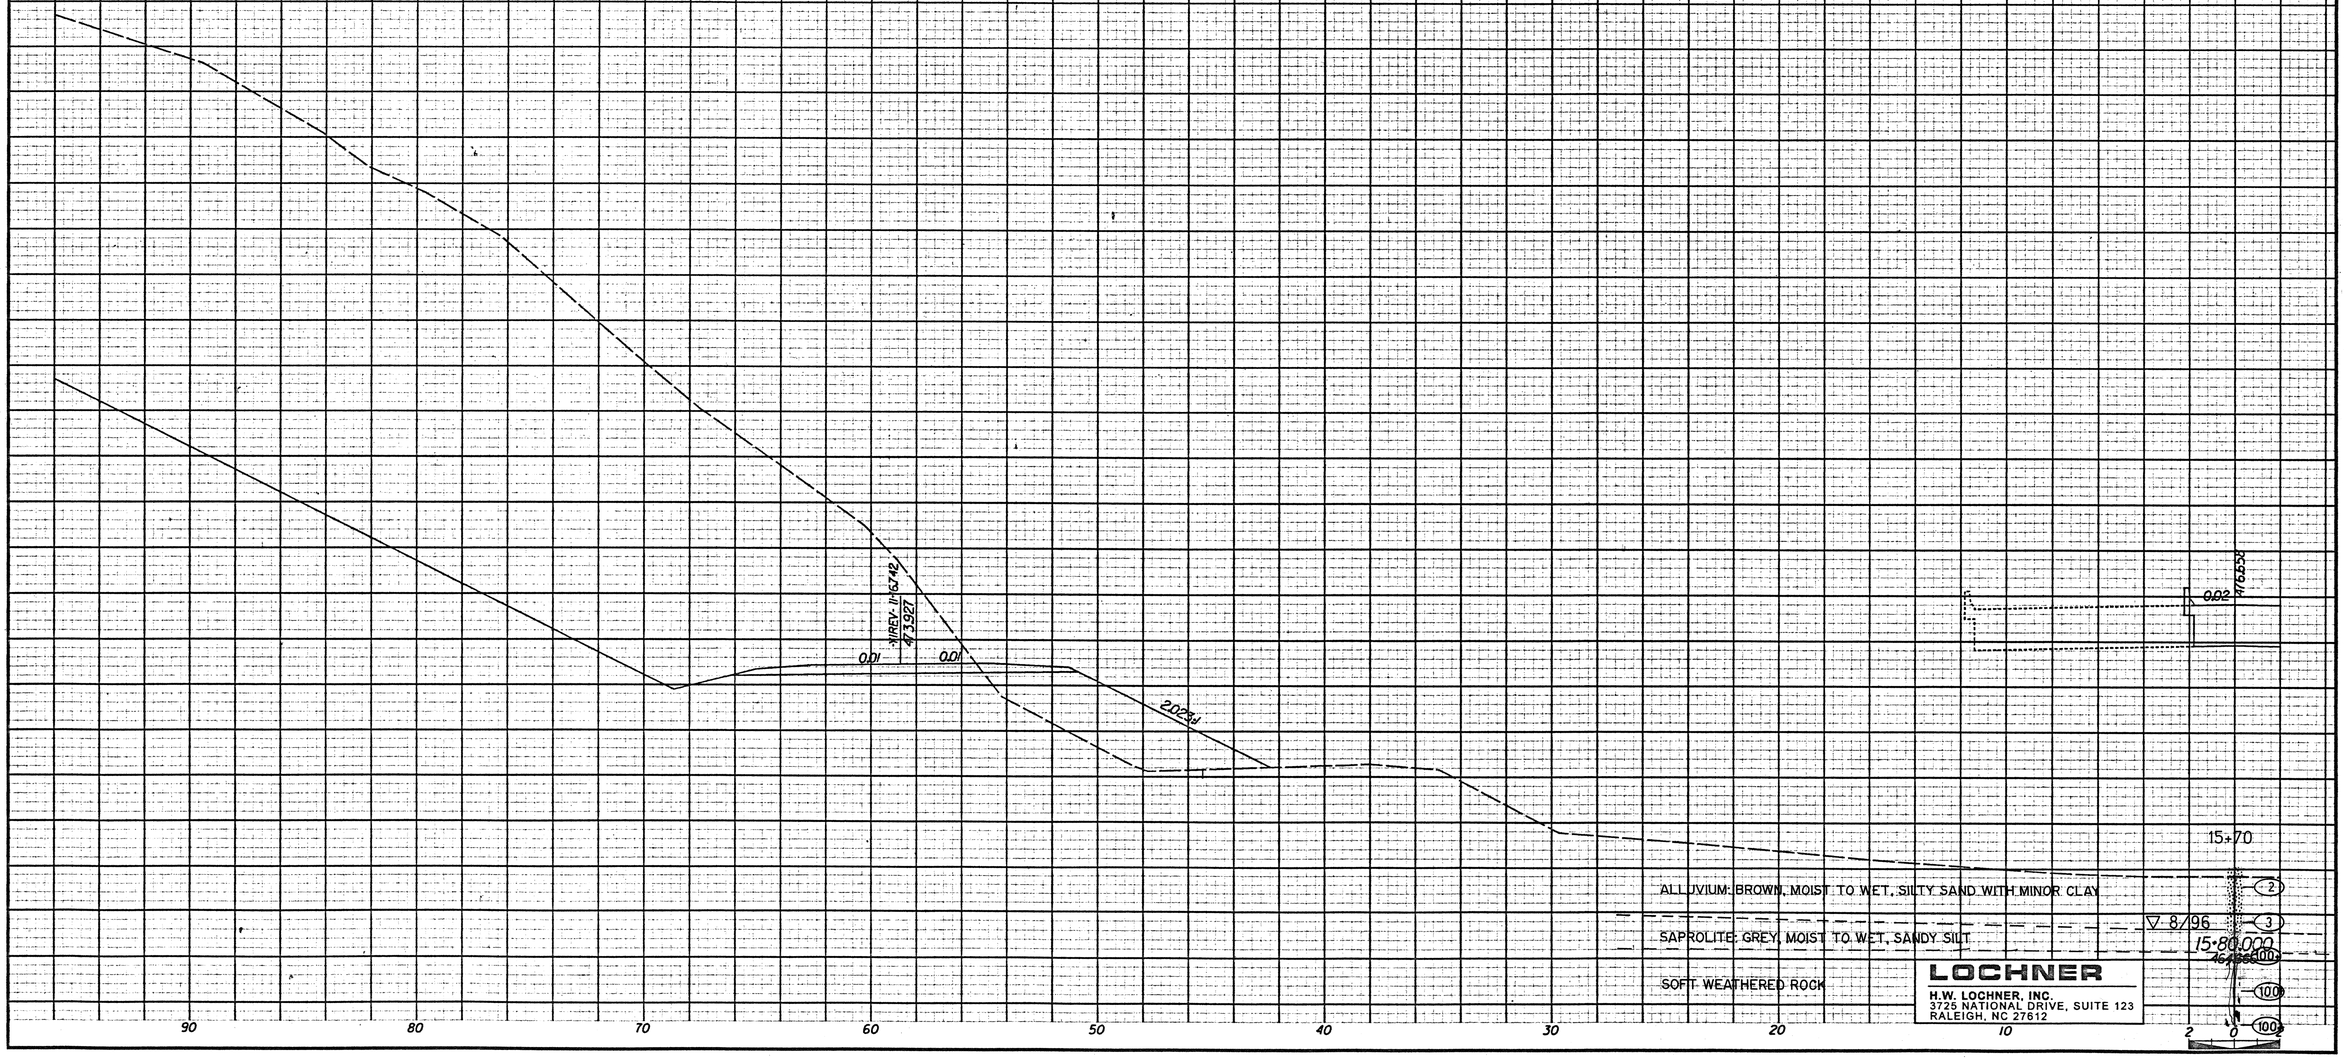

ALLUVIUM: BROWN, MOIST TO WET, SILTY SAND WITH MINOR CLAY

SAPROLITE: GREY, MOIST TO WET, SANDY SILT

SOFT WEATHERED ROCK

LOCHNER
H.W. LOCHNER, INC.
3725 NATIONAL DRIVE, SUITE 123
RALEIGH, NC 27612