PROJECT REFERENCE NO.	SHEET NO.
R-977A	54

METRIC

CONST. REV.

R/W REV.

HIGHWAY DESIGN ENGINEER

NORTH CAROLINA PROFESSIONAL SEAL 15759 ENGINEER STEPHEN C. BROWNE 12/10/04

HYDRAULICS ENGINEER

NORTH CAROLINA PROFESSIONAL SEAL 20737 ENGINEER JONATHAN DERRICK PEARCE 12/10/04

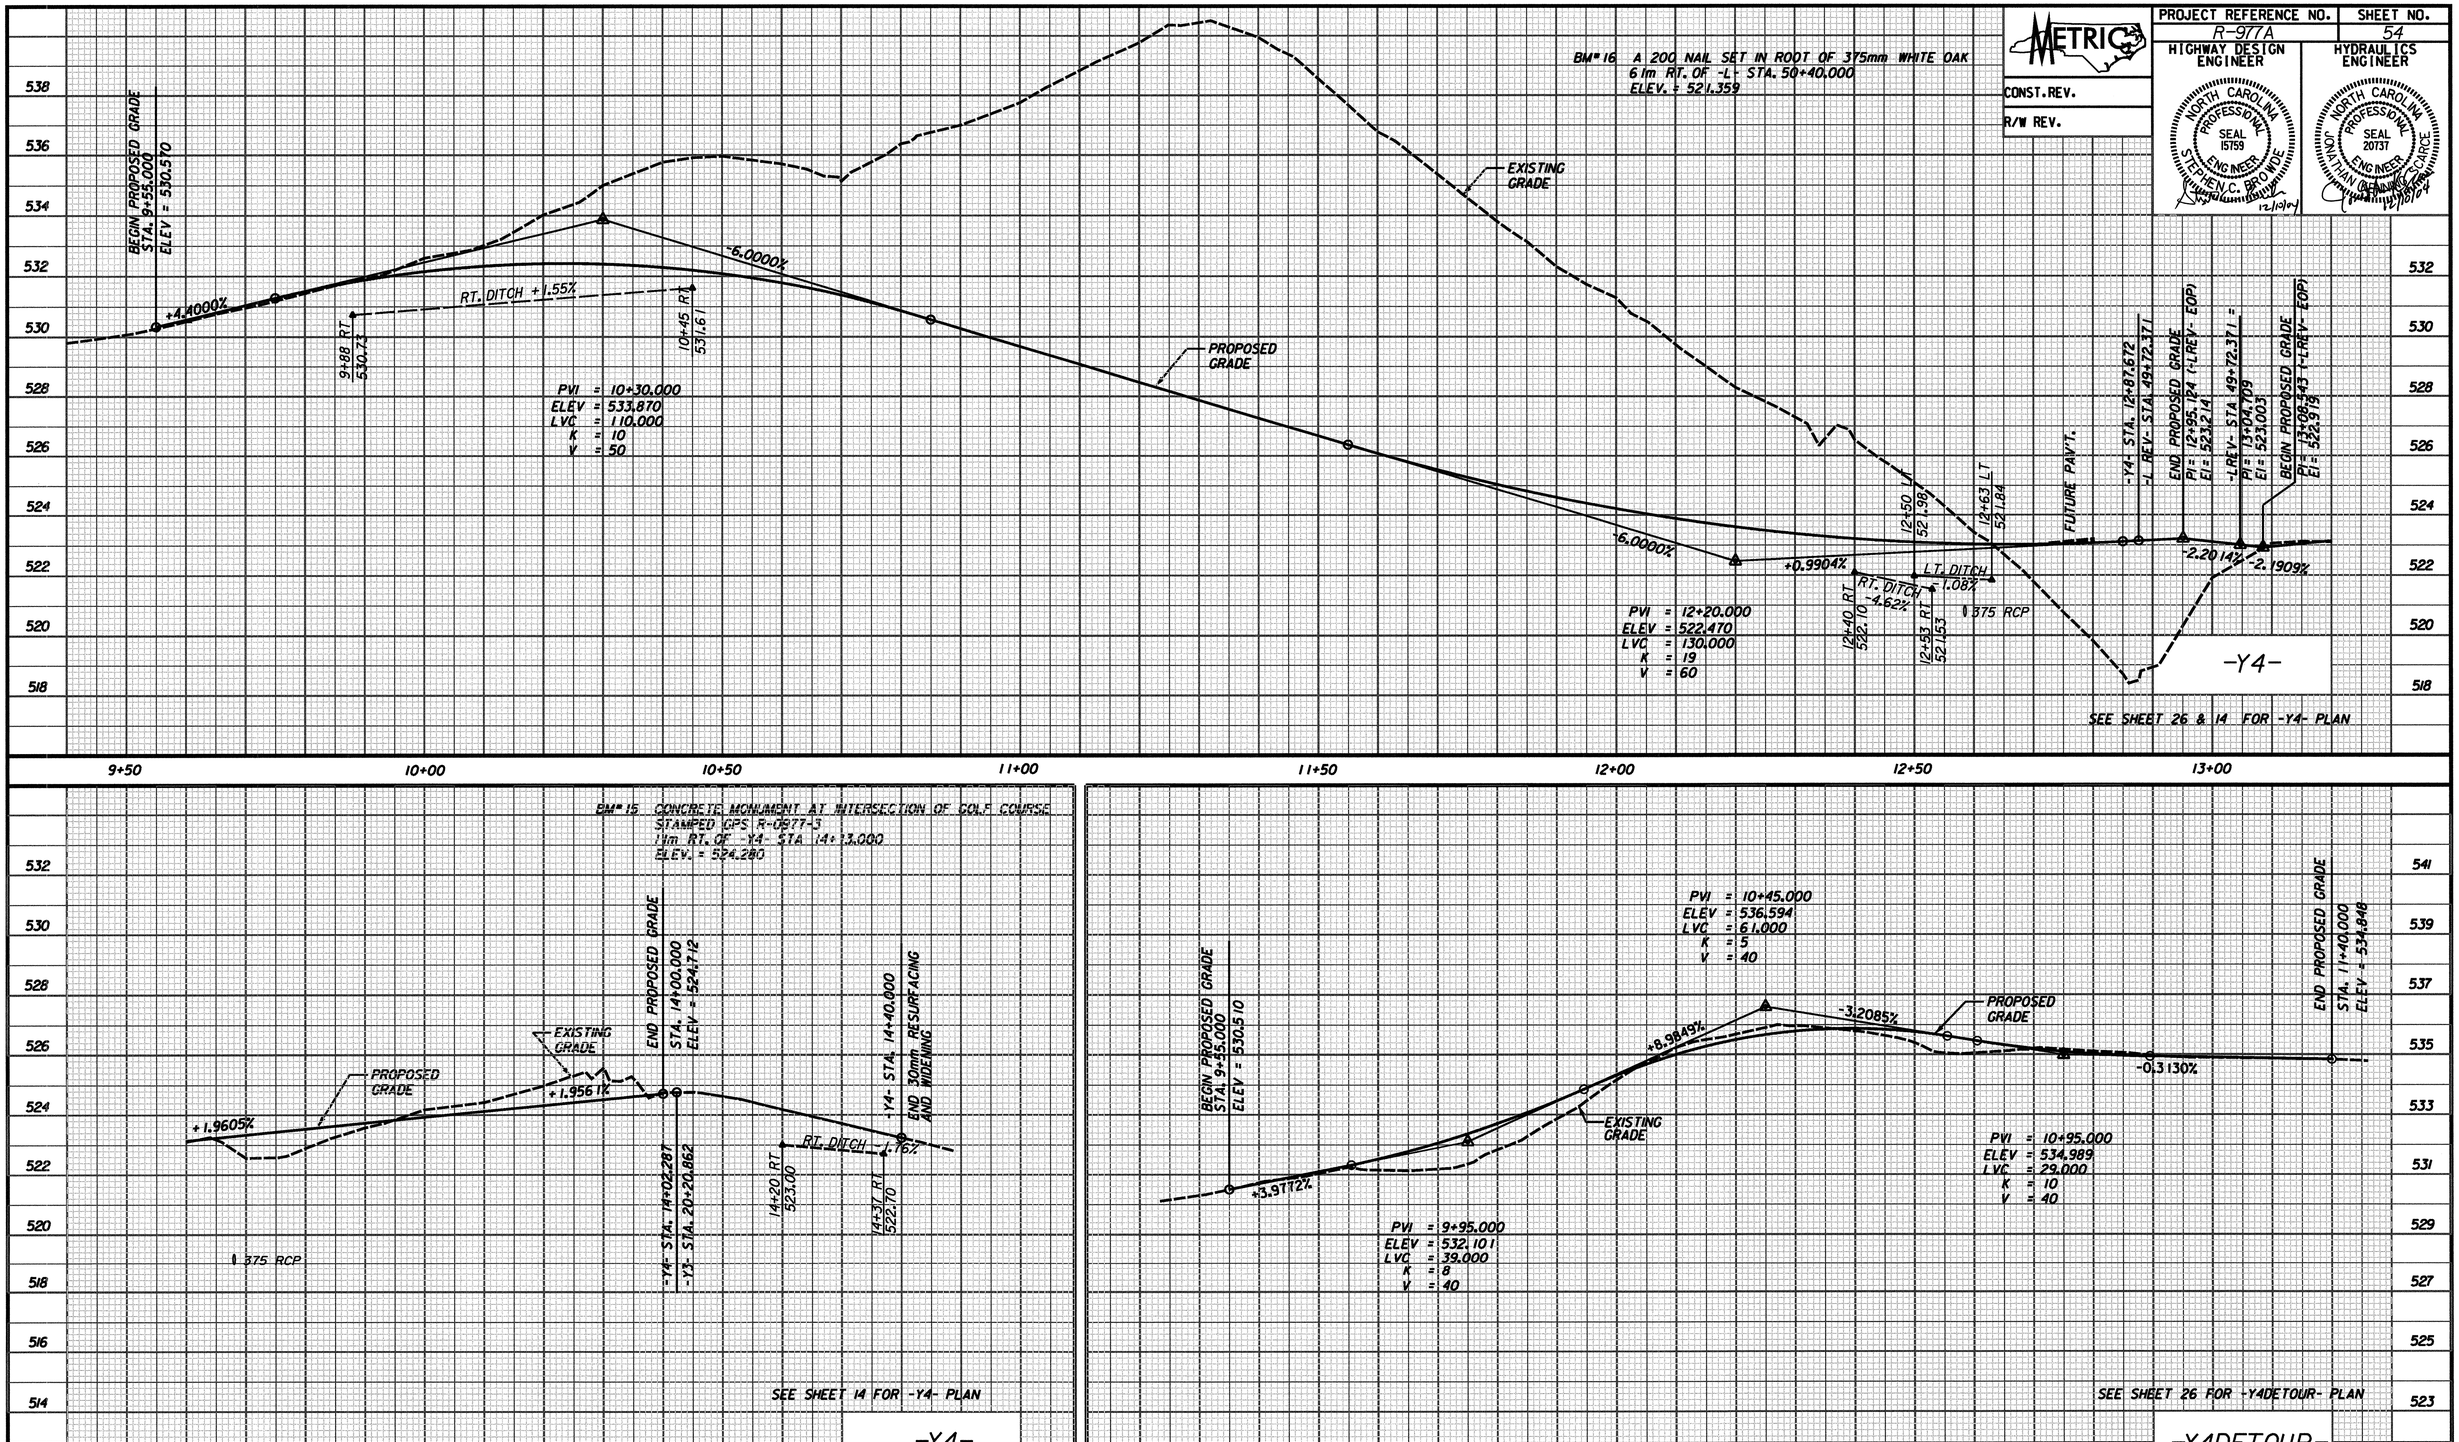

LOCHNER

H. W. LOCHNER, INC.
2840 PLAZA PLACE, SUITE 202
RALEIGH, NC 27612

...\Design\R0977_SDV_PROFY.dgn 12/9/2004 5:42:10 AM