STATE	STATE PROJECT REFERENCE NO.	SHEET NO.	TOTAL SHEETS
N.C.		2	14

STATE PROJ. NO.	F. A. PROJ. NO.	DESCRIPTION
5CR.20321.3		RESURFACE
5CR.303205.3		

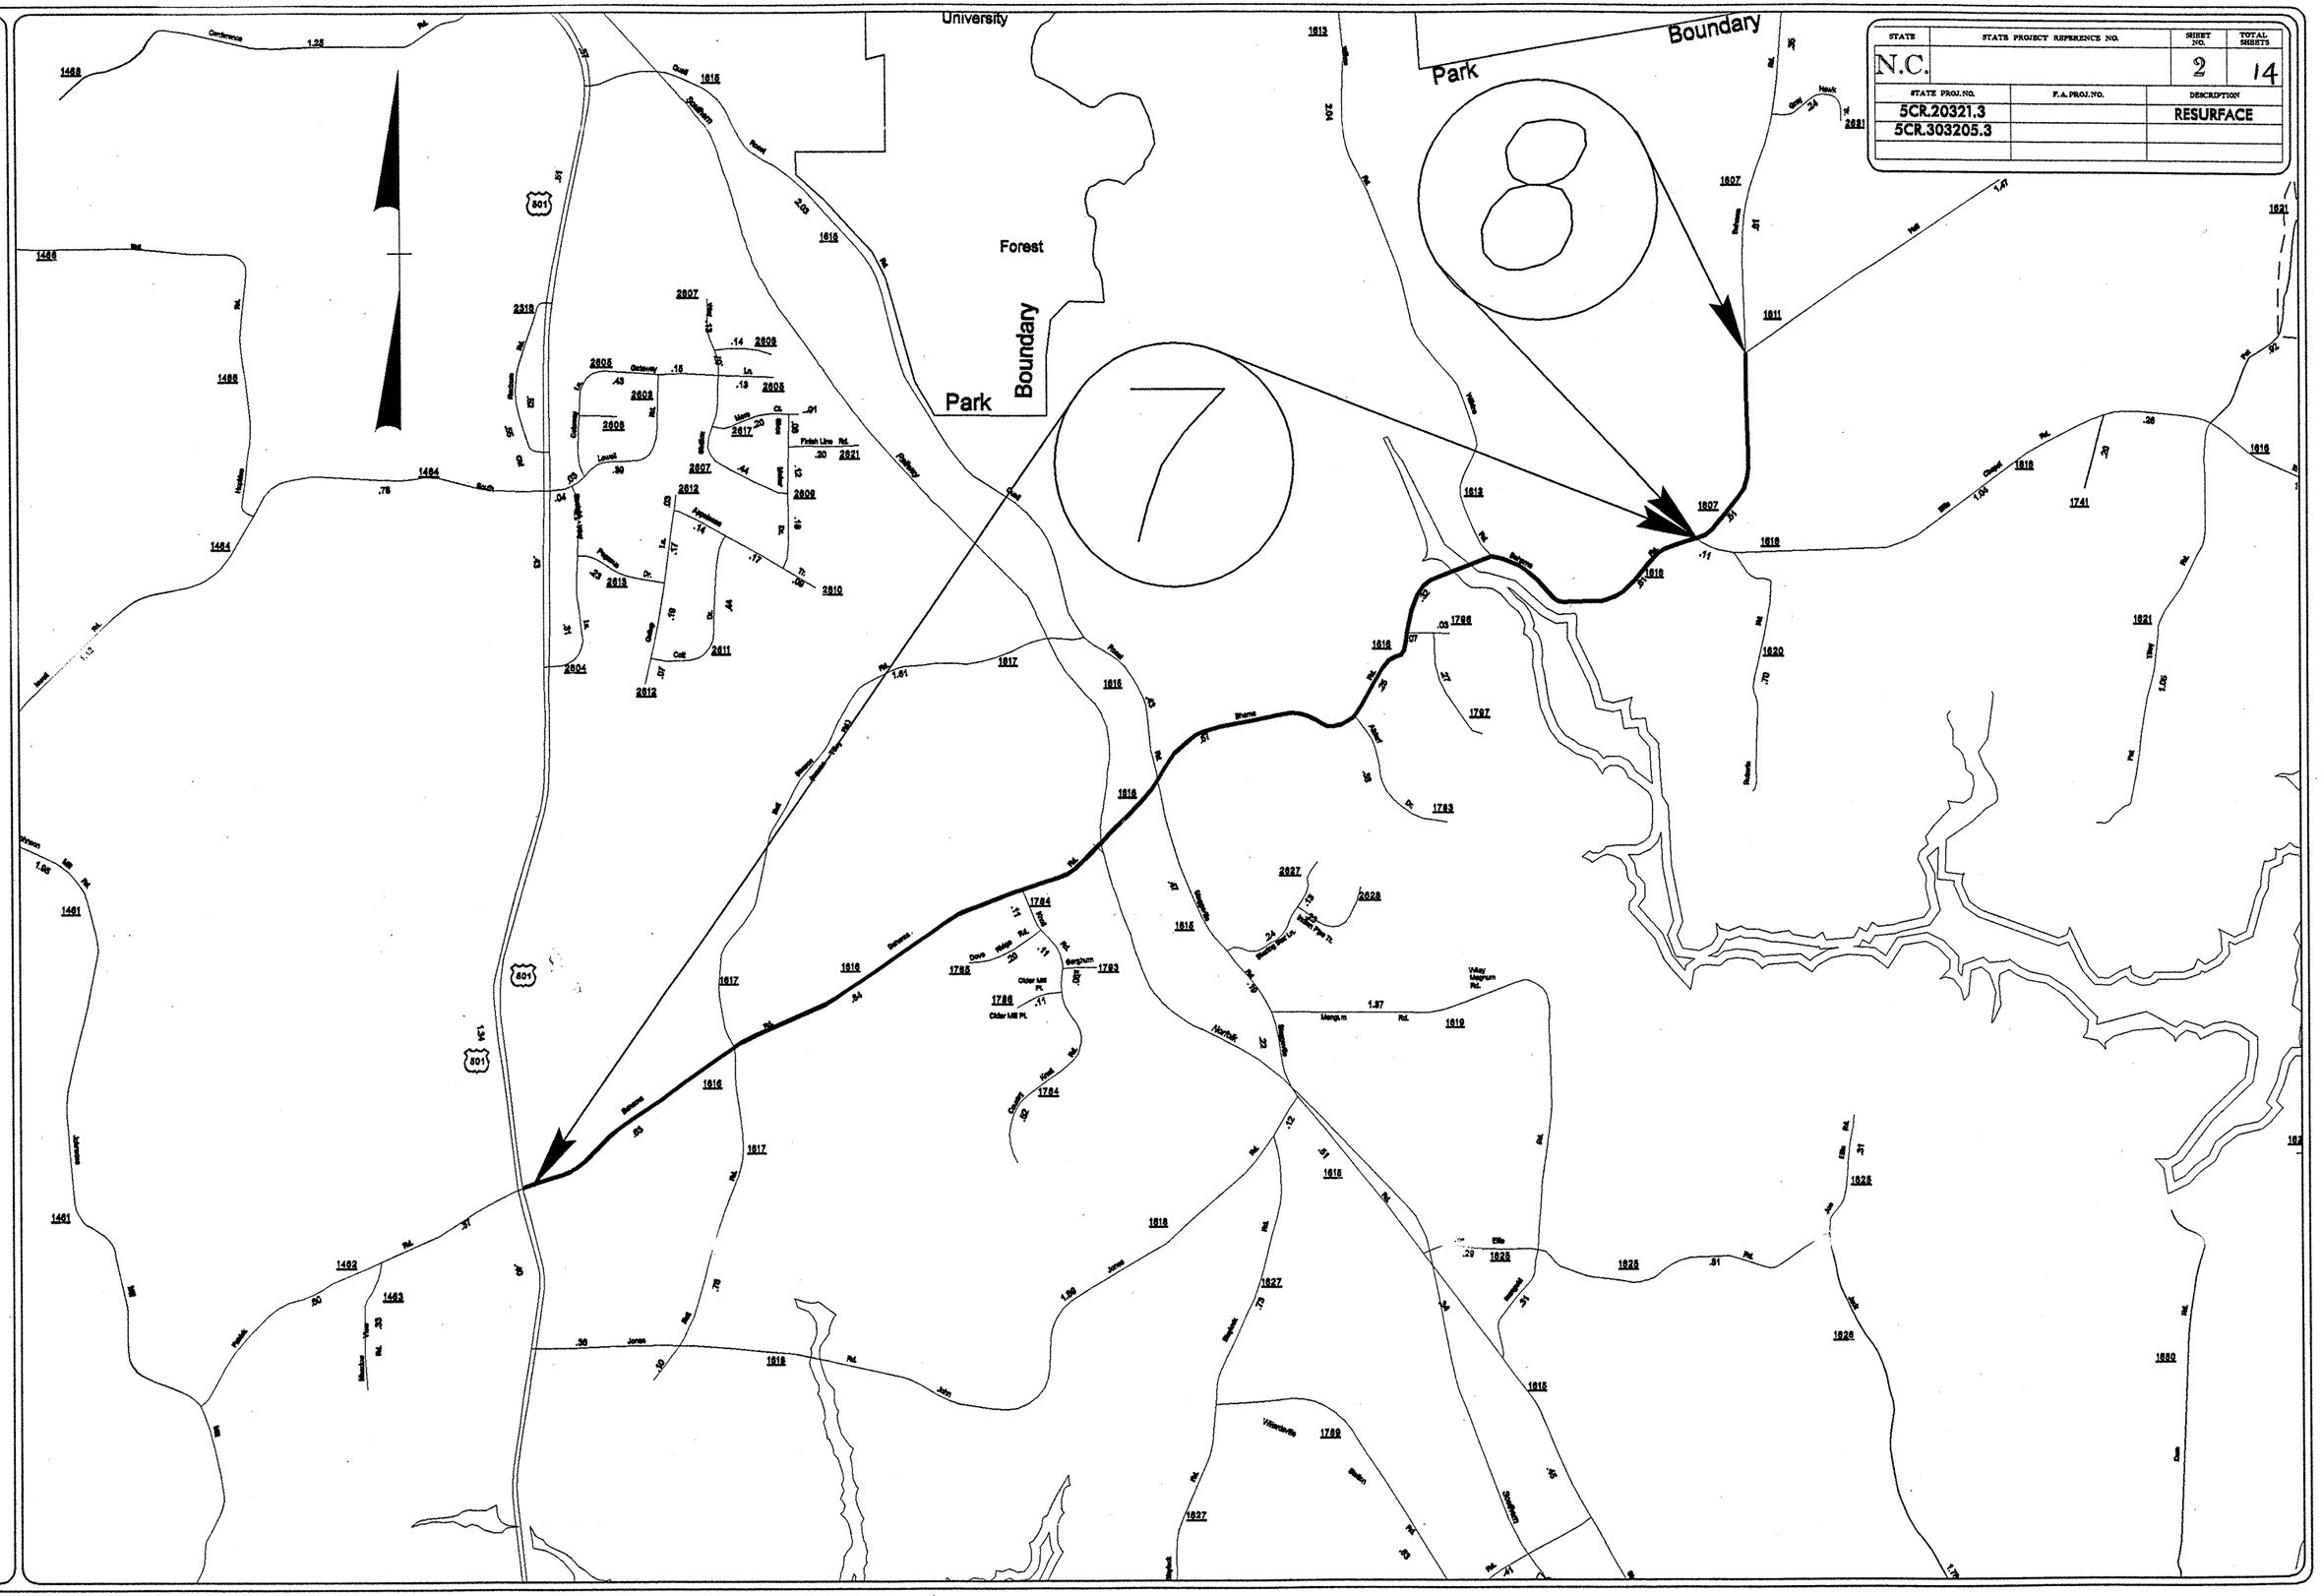
University
Forest
Park
Boundary
Park
Boundary
7
8
801
Southern
Pine
Conference
Quail
Ridge
Rd.
Gateway
Ln.
Lowell
Appaloosa
Finish Line Rd.
Cole
Coll.
Dr.
Ct.
Dove
Ridge
Rd.
Cider Mill Pl.
Sorghum
Mangum
Rd.
Wiley Mangrum Rd.
Norfolk
Southern
Jones
Jones
Rd.
Jones
Rd.
Jones
Rd.
Ellis
Rd.
Ellis
Rd.
Jones
Rd.
Jones
Rd.
Jones