PROJECT REF. NO.	SHEET NO.	TOTAL SHEETS
8.2360601(B-4515)	4	17
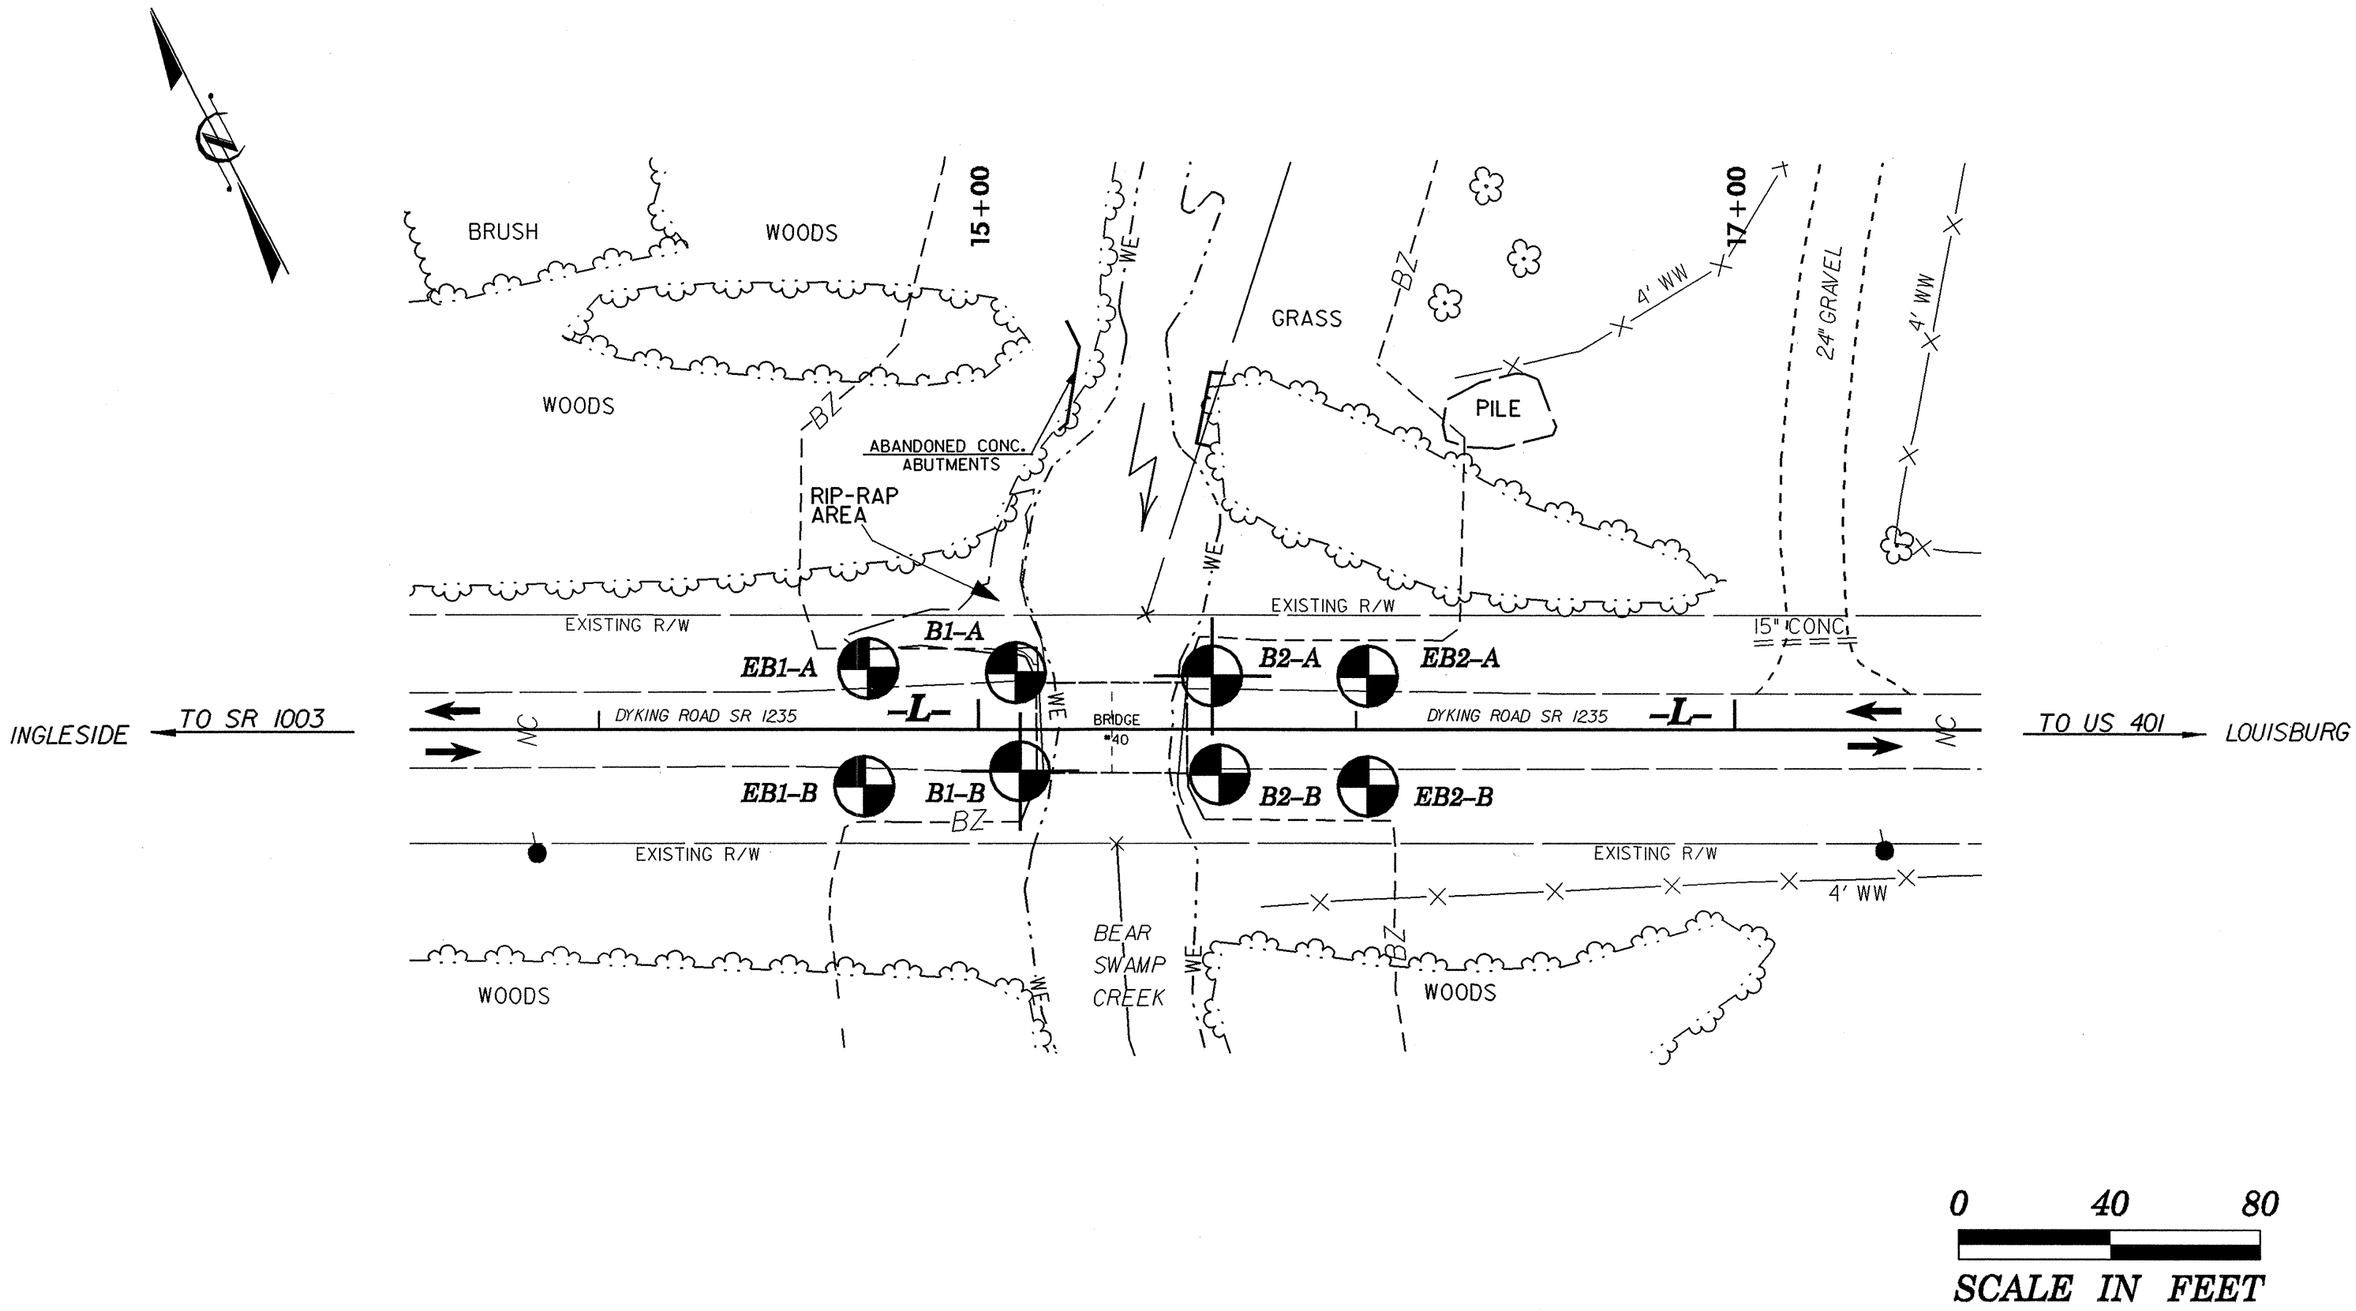
TEST SITE PLAN