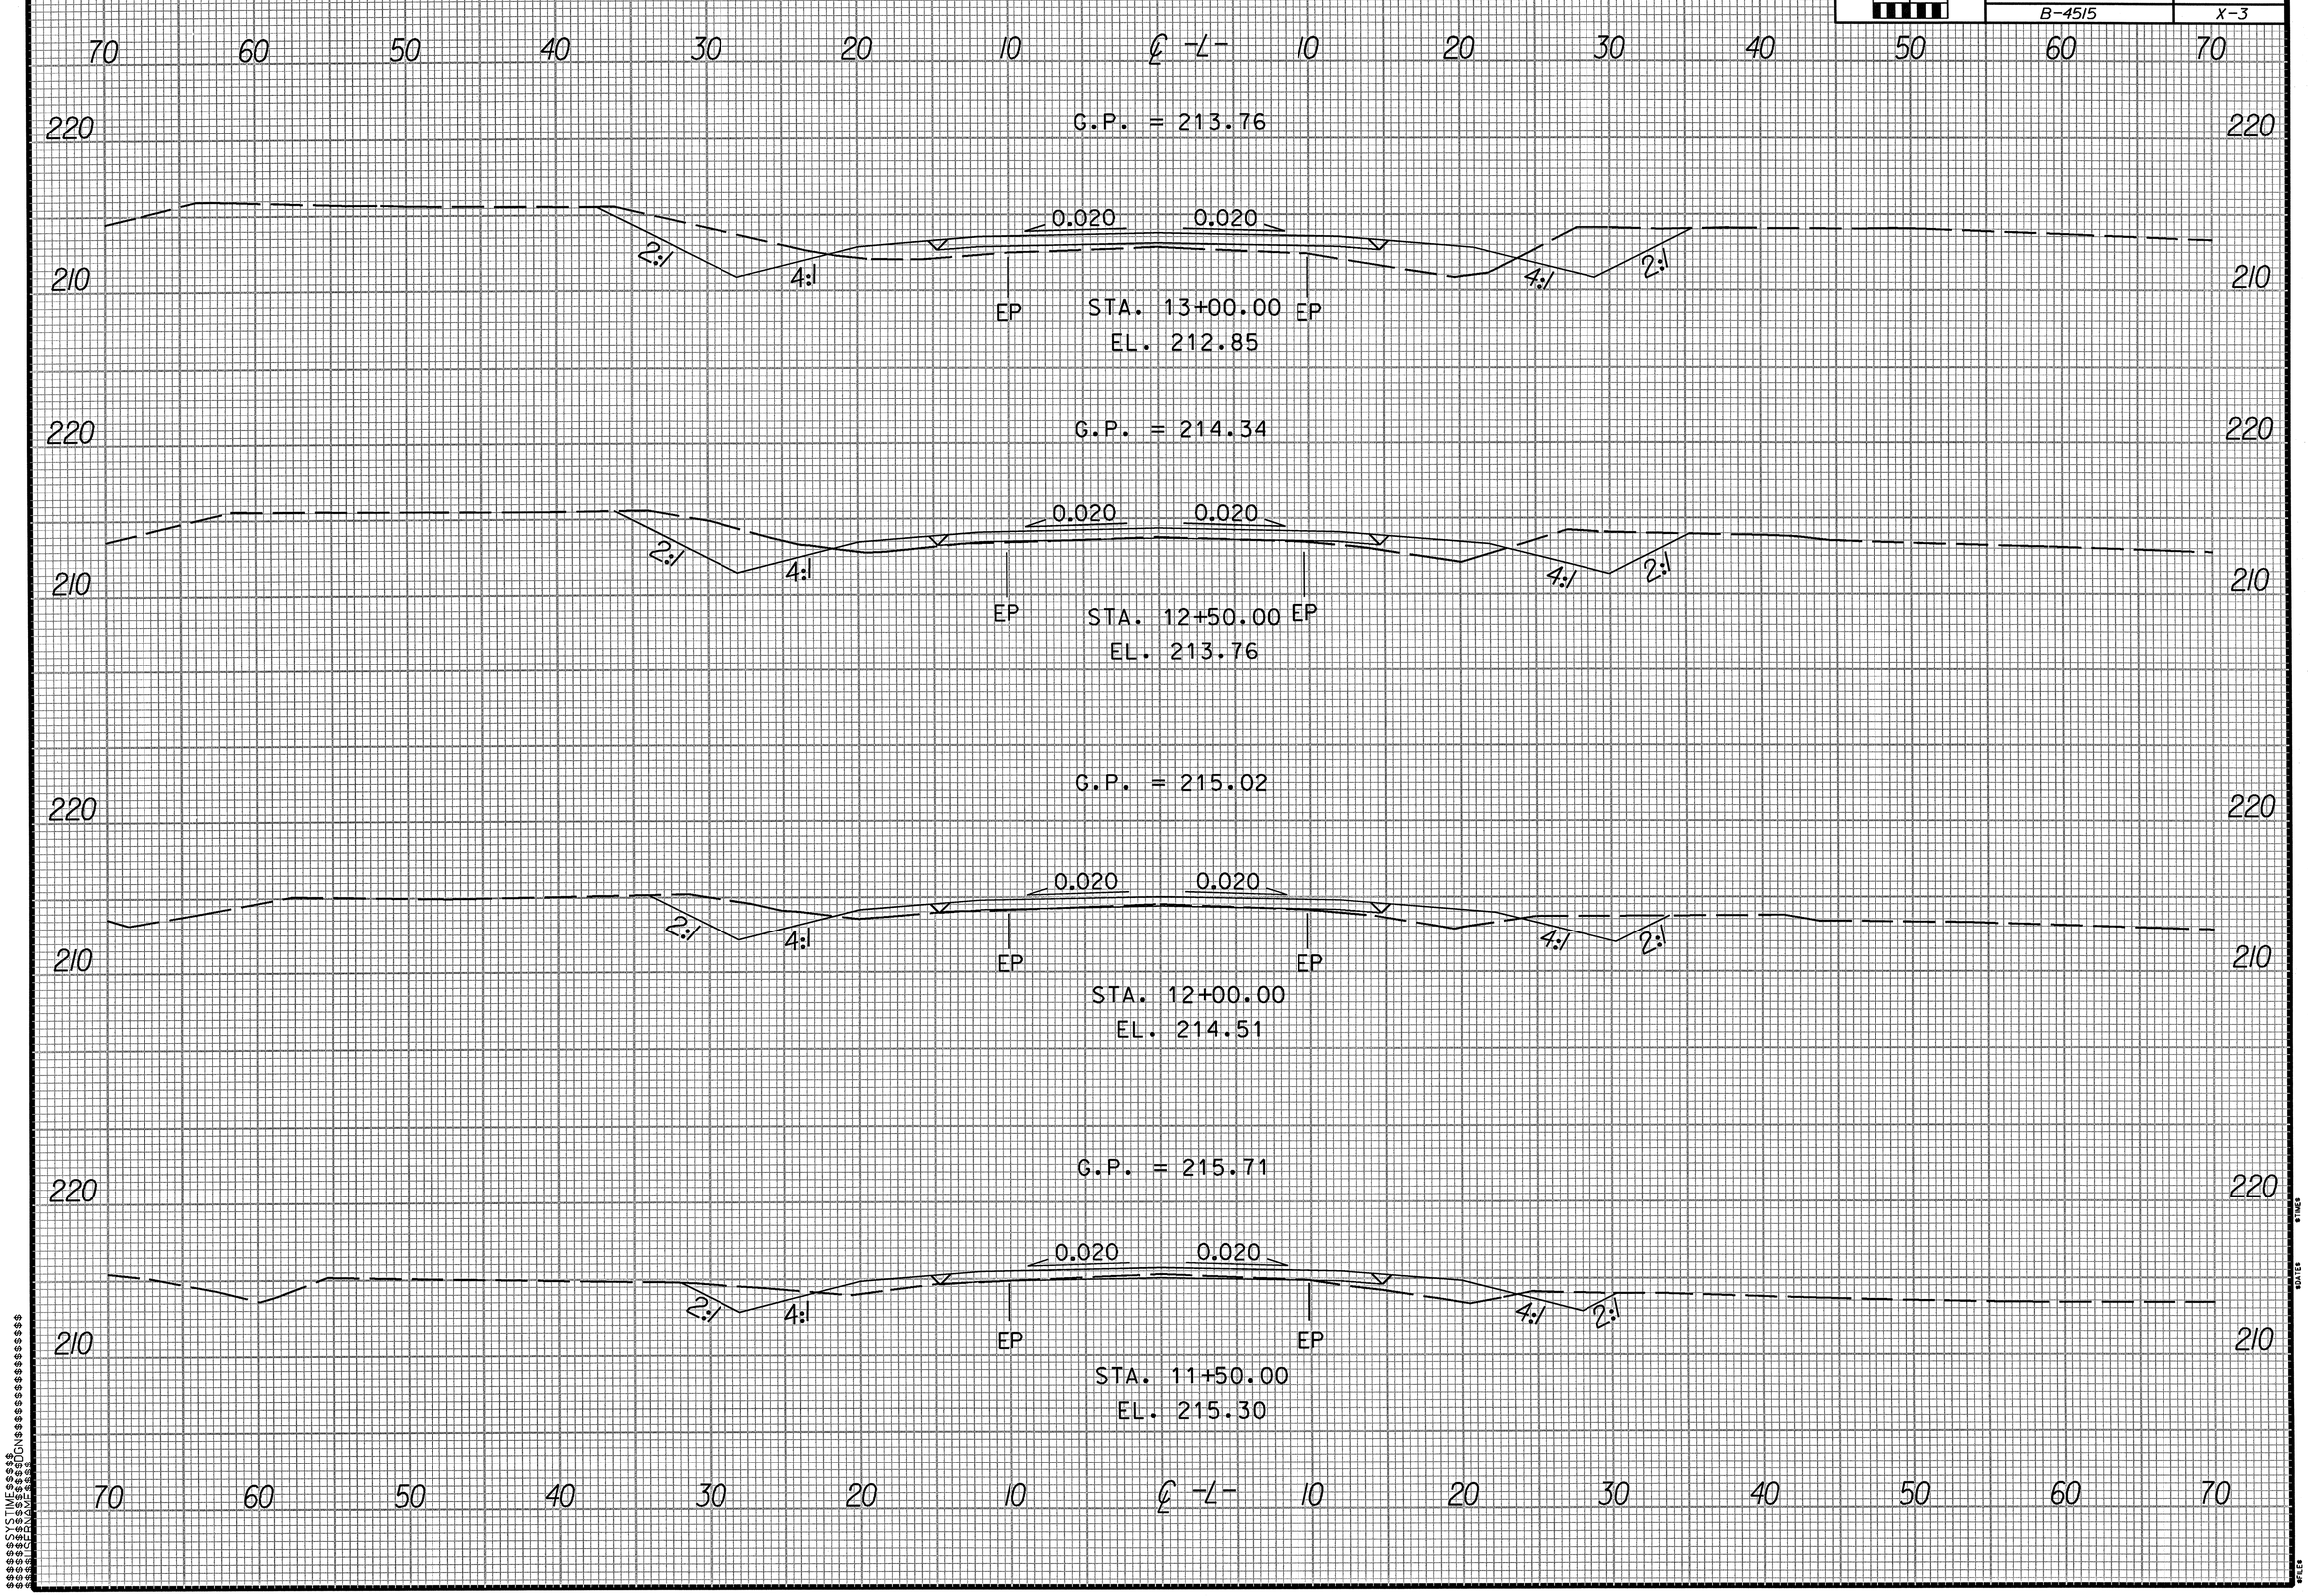0 5	PROJECT REFERENCE NO.	SHEET NO.
	B-4515	X-3