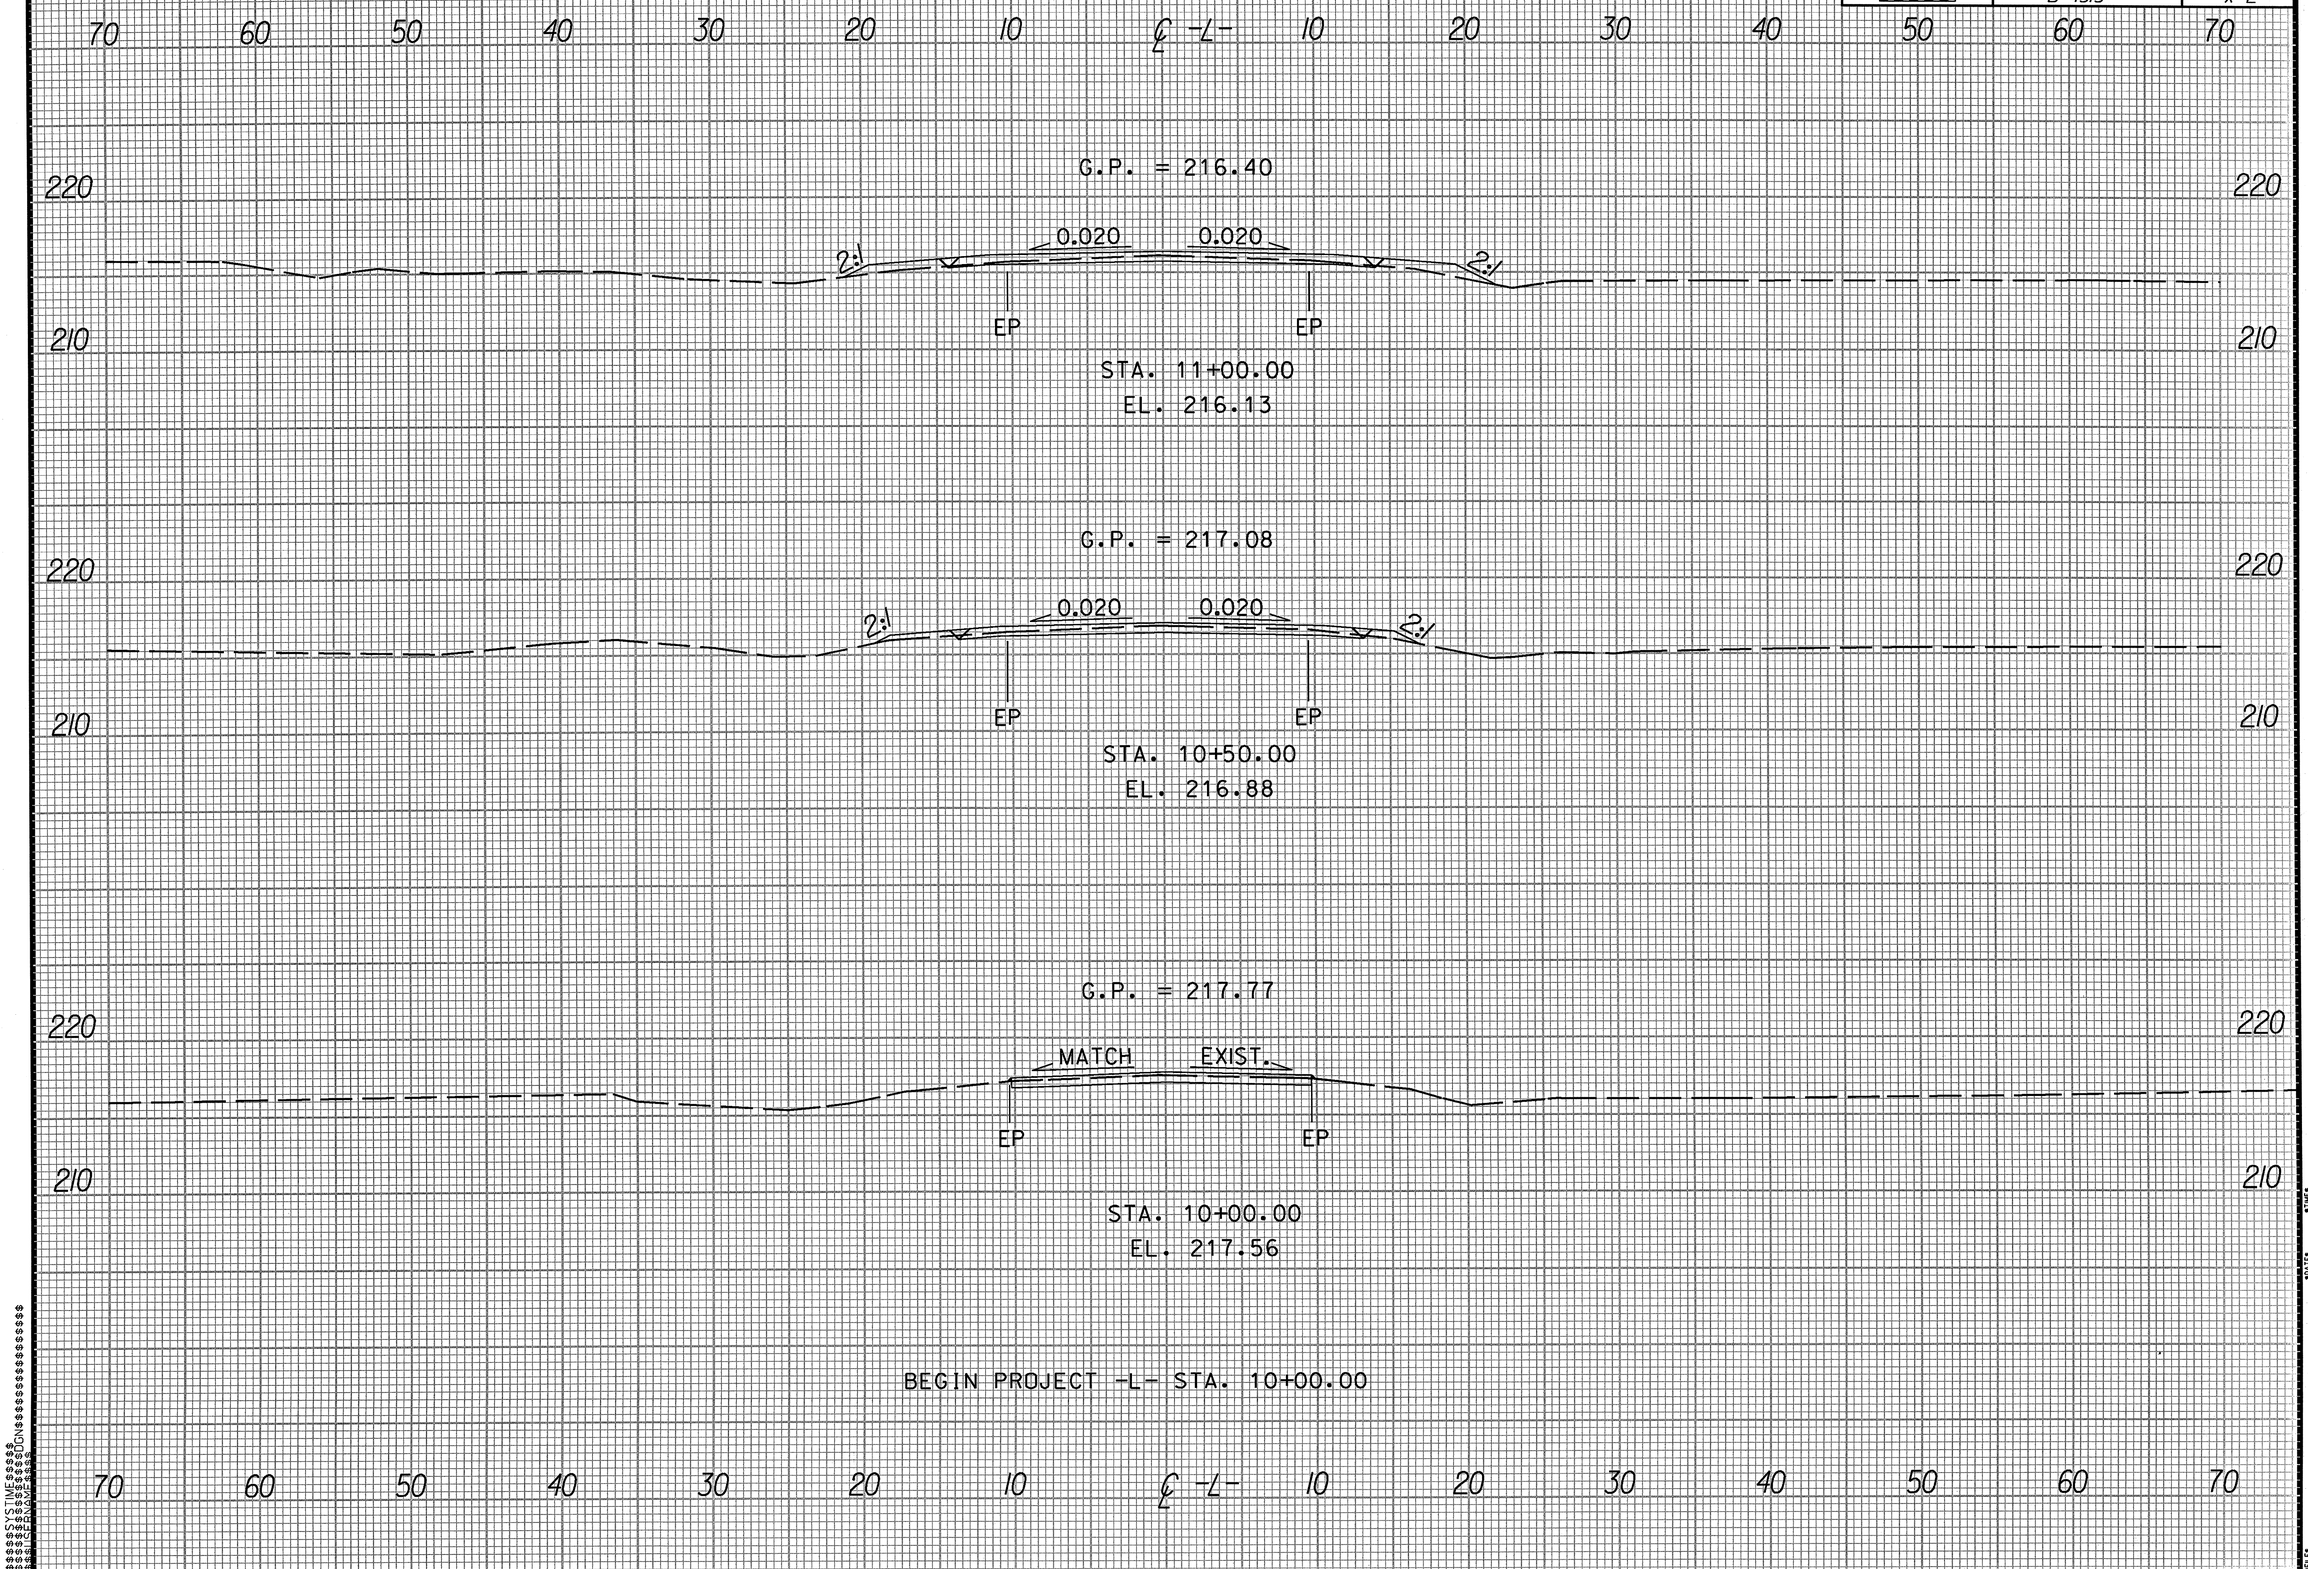PROJECT REFERENCE NO.	SHEET NO.
B-4515	X-2