W:\squadr\MICROSØ1\b3496\padkins\MICROSØ1\B3496_SD_CS_01.dgn
padkins

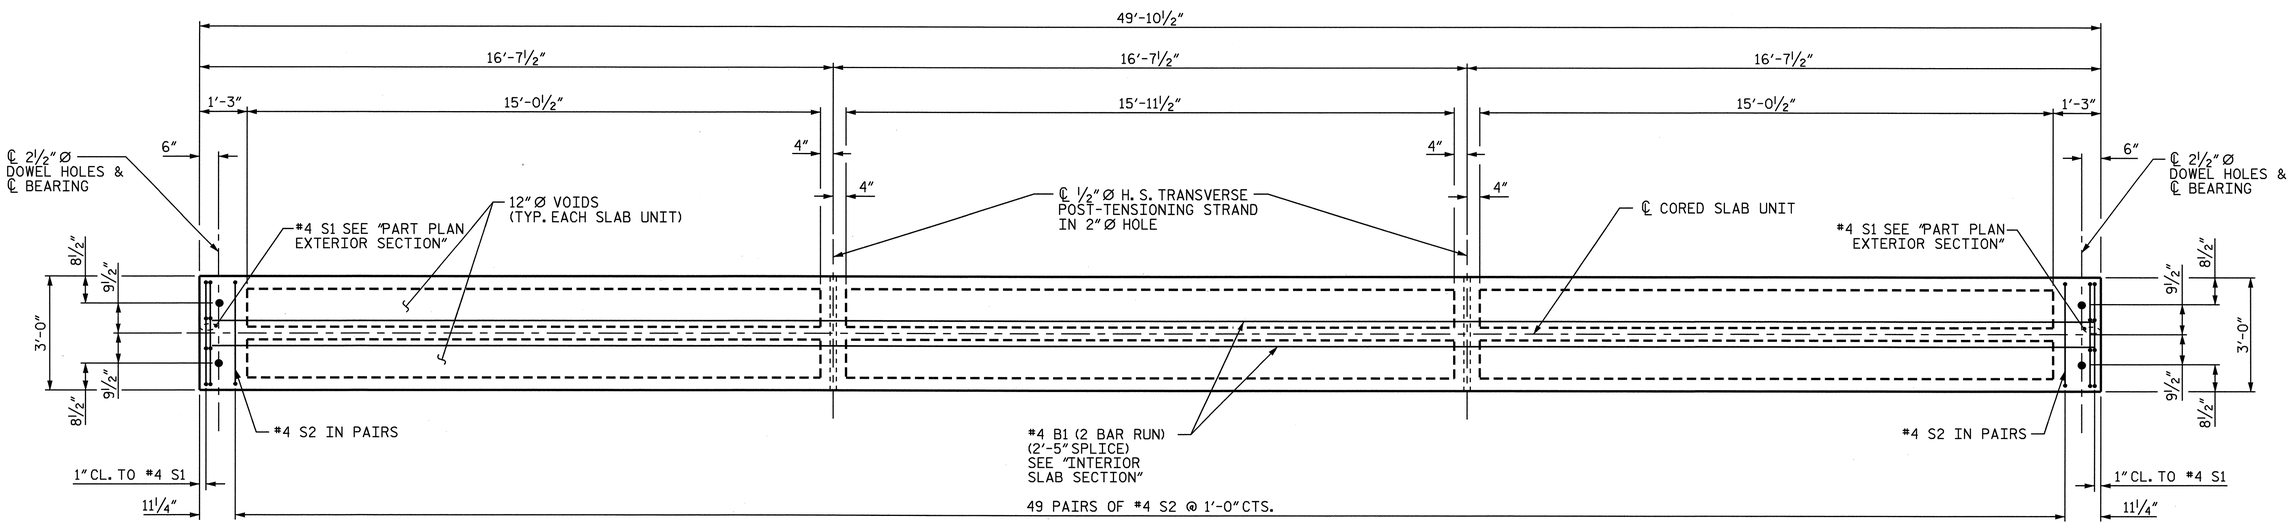

PLAN OF INTERIOR CORED SLAB UNIT

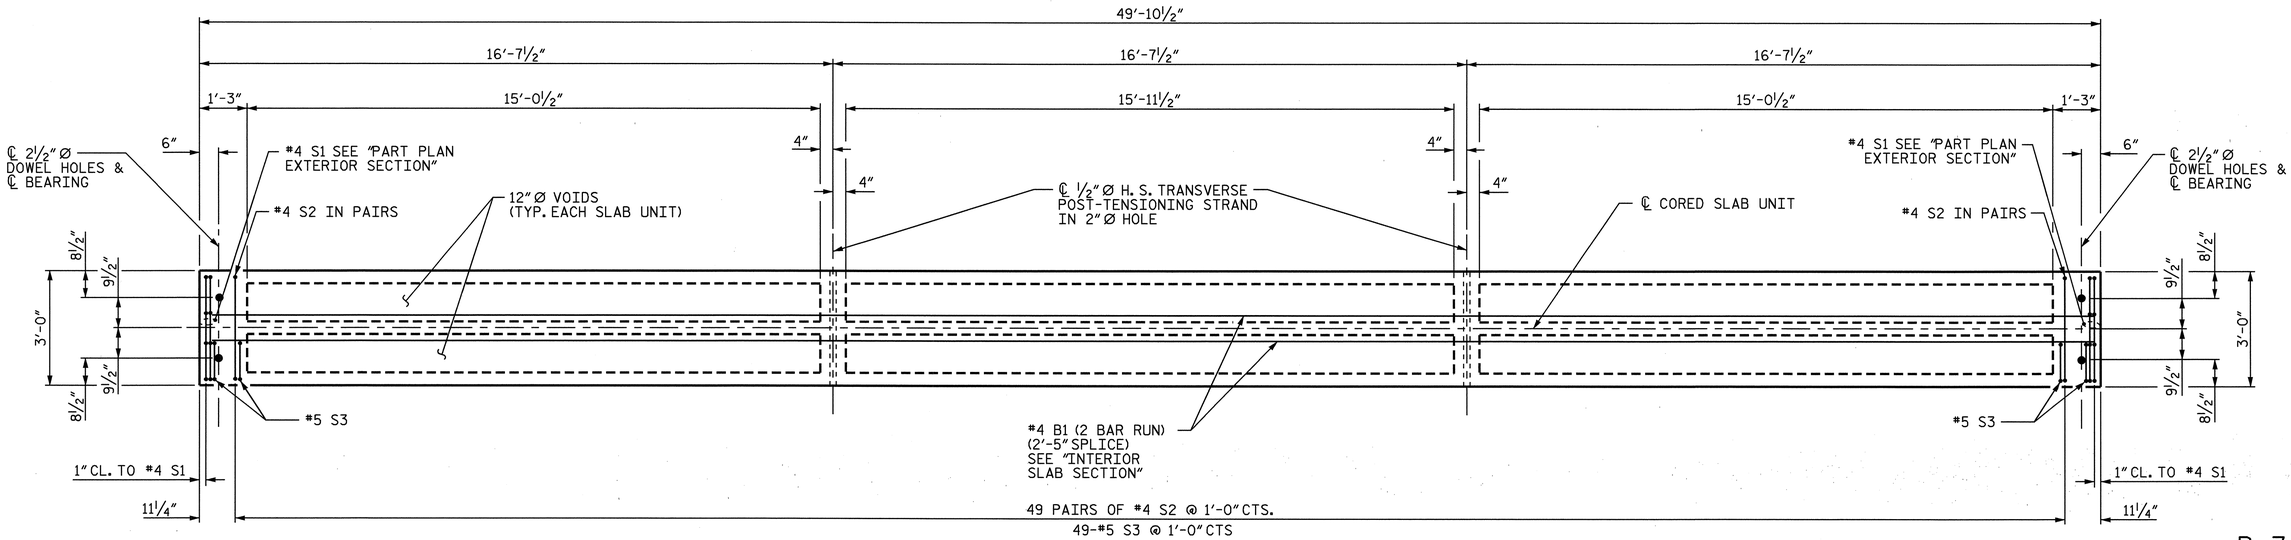

PLAN OF EXTERIOR CORED SLAB UNIT

PROJECT NO. B-3496

NEW HANOVER COUNTY

STATION: 17+67.00 -L-

SHEET 2 OF 6

STATE OF NORTH CAROLINA
DEPARTMENT OF TRANSPORTATION
RALEIGH

3'-0" X 1'-9" PRESTRESSED CONCRETE CORED SLAB UNIT DETAILS

NORTH CAROLINA PROFESSIONAL SEAL 14045 ENGINEER TIMOTHY L. COGGINS

Timothy L. Coggins 12/21/04

REVISIONS						SHEET NO.
NO.	BY:	DATE:	NO.	BY:	DATE:	S-5
1			3			TOTAL SHEETS
2			4			28

DRAWN BY : PEGGY ADKINS DATE : 1/03
CHECKED BY : F. GUZMAN DATE : 2/03

NCDOT