STATE PROJECT NO.	COUNTY	BRIDGE NO.	SHEET NO.	TOTAL SHEETS
8.2251101 B-3496	NEW HANOVER	10	5	13
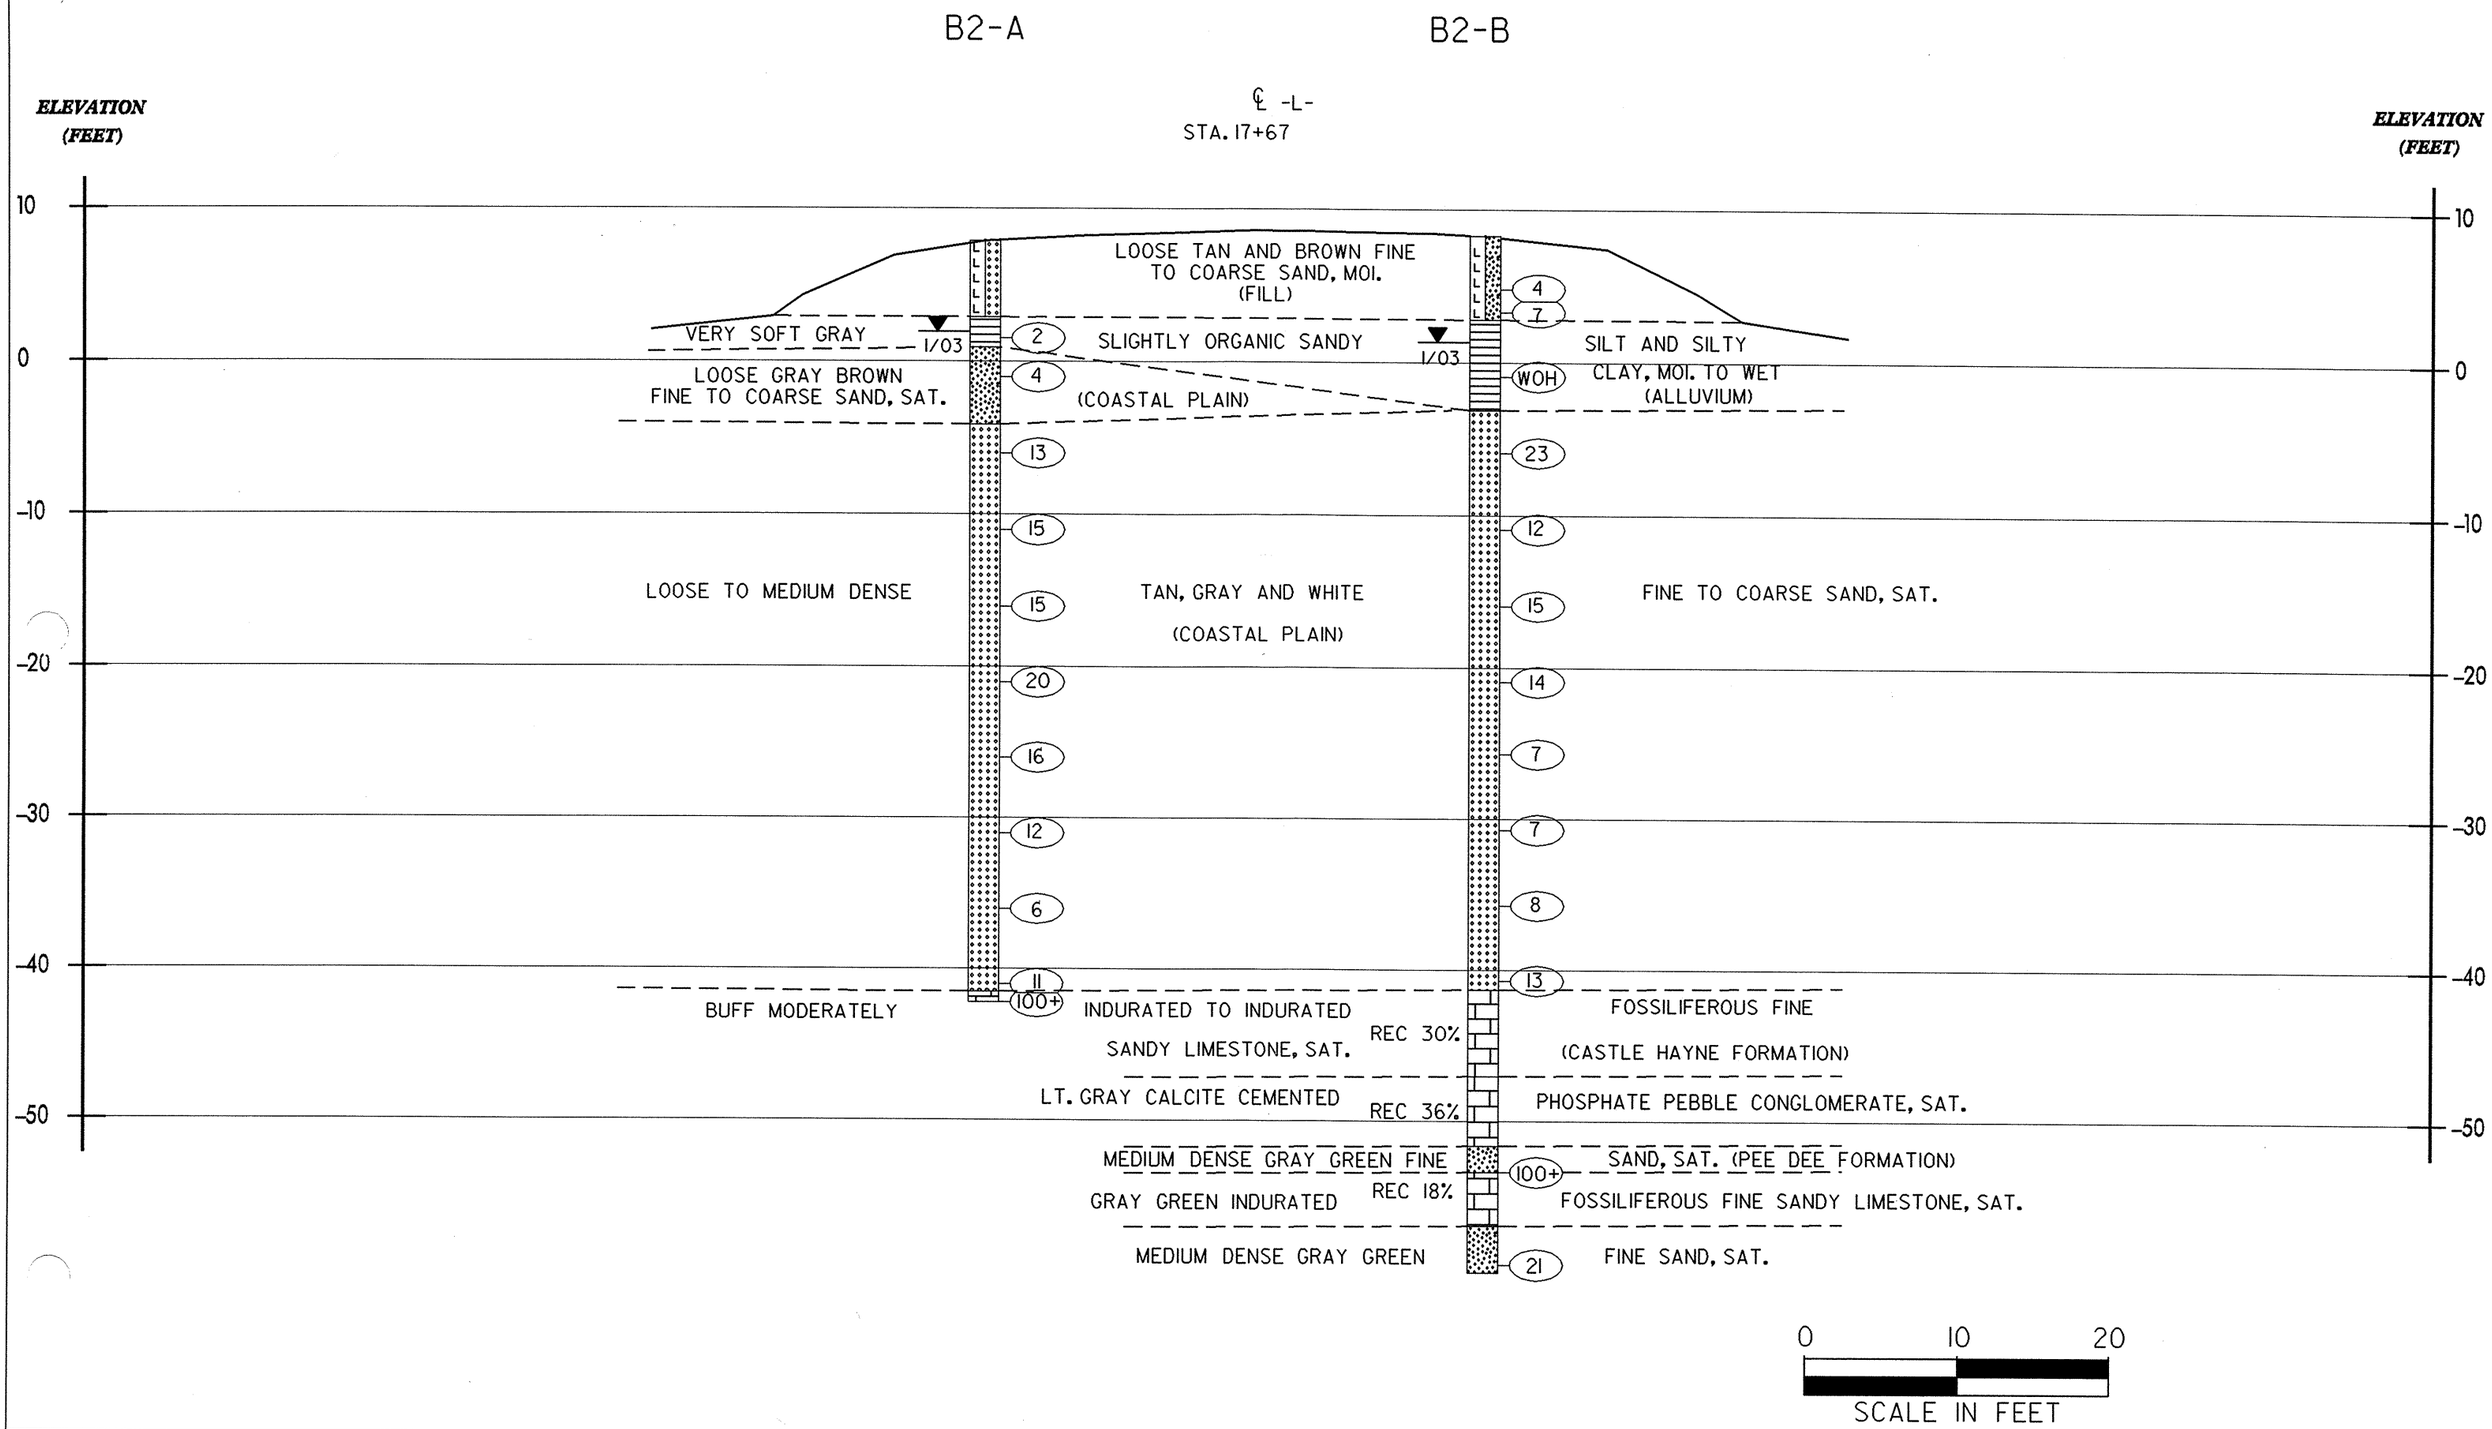
CROSS SECTION THROUGH BORINGS AT BENT 2