PROJECT REFERENCE NO.	SHEET NO.
B-3682 & W-3413	EC-9/CONST.10
R/W SHEET NO.	
ROADWAY DESIGN ENGINEER	HYDRAULICS ENGINEER

NOTE:
PLACE TEMPORARY ROCK SEDIMENT DAMS TYPE – B AND TEMPORARY ROCK SILT CHECKS TYPE – A AT DRAINAGE OUTLETS.

CLEARING AND GRUBBING EROSION CONTROL FOR CONSTRUCTION SHEET 10

NOTE:
TEMPORARY SILT FENCE SHALL BE INSTALLED A MINIMUM OF 3 FEET FROM TOE OF FILL IN WETLAND AREAS

-L-
PI Sta 107+89.82
Δ = 56° 48' 37.6" (RT)
D = 6° 30' 00.0"
L = 874.01'
T = 476.71'
R = 881.47'
SE= 0.08 FT/FT
RO= 200'

-L-
PI Sta 120+77.27
Δ = 38° 25' 59.7" (LT)
D = 7° 30' 00.0"
L = 512.44'
T = 266.28'
R = 763.94'
SE= 0.08 FT/FT
RO= 200'

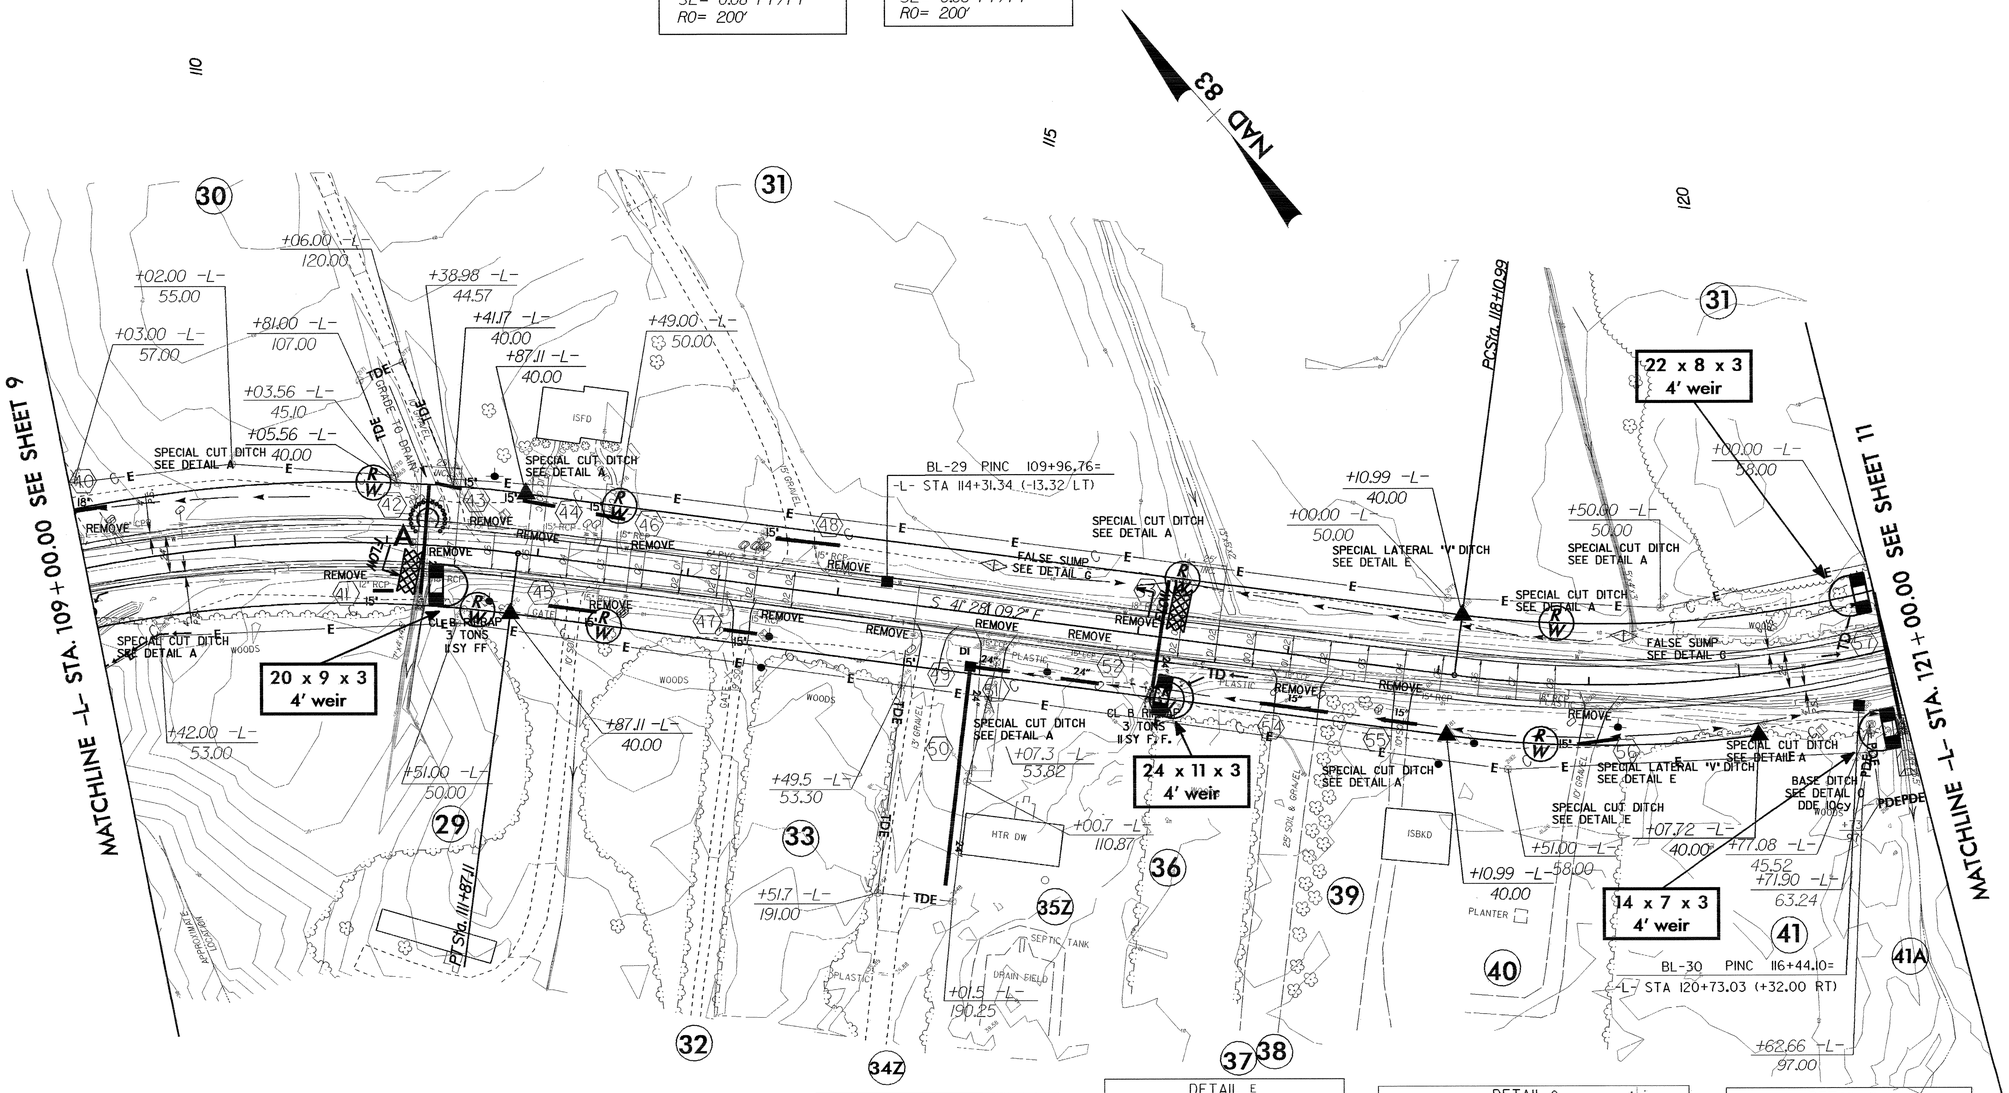

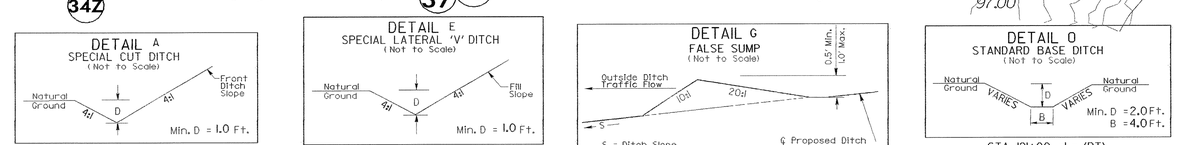

FROM STA 115+00 TO STA 119+00 -L- (RT)
STA 109+50 -L- (RT)
STA 112+00 -L- (LT)
FROM STA 109+50 TO STA 110+50 -L- (LT)
FROM STA 115+50 TO STA 116+50 -L- (LT)

FROM STA 117+00 TO STA 118+00 -L- (LT)
FROM STA 119+50 TO STA 120+00 -L- (RT)

STA 115+00 -L- (LT)
STA 119+23 -L- (LT)

STA 121+00 -L- (RT)

See Sheet 15 for -L- Profile

8/7/99
09-FEB-2005 16:23
d:\reu\tip\bridge\b3682\dgn\b3682sl2.psh
pscoggins AT REV\2\2\00