PROJECT REFERENCE NO.	SHEET NO.
B-3682 & W-3413	UO-5

UTILITIES BY OTHERS

NOTE:
ALL PROPOSED UTILITY WORK SHOWN ON THIS SHEET WILL BE DONE BY OTHERS

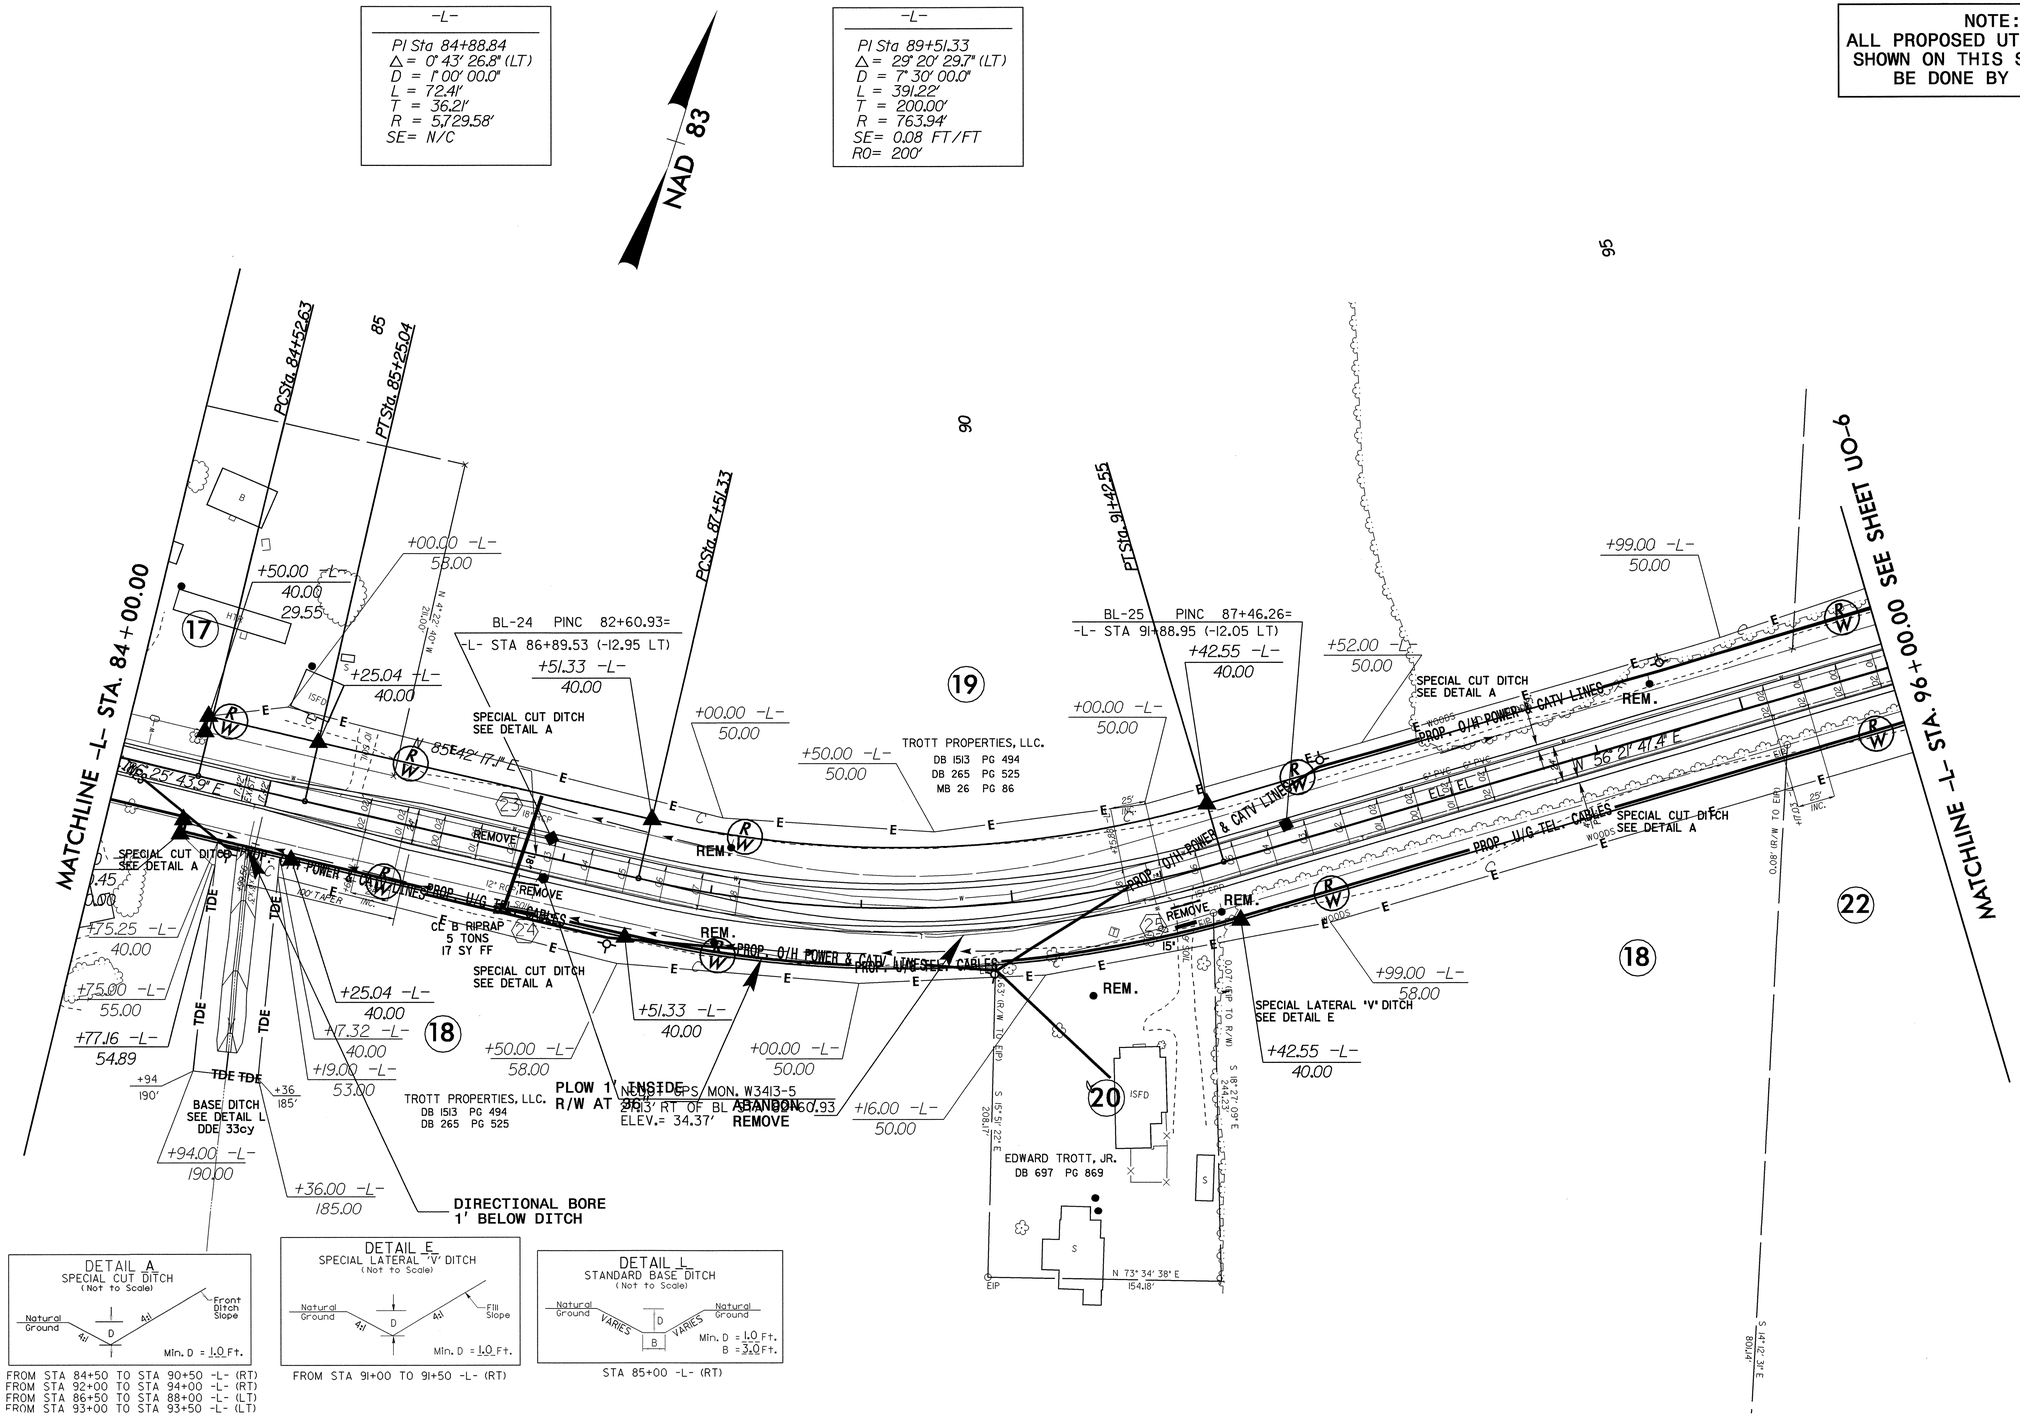

8/17/99

07-DEC-2004 12:40
R:\Utilities\Rdy_Ut\Proj\B3682 UO\B3682_ut_UC_Rdwy08_UO05.psh
vmoua AT DS212261