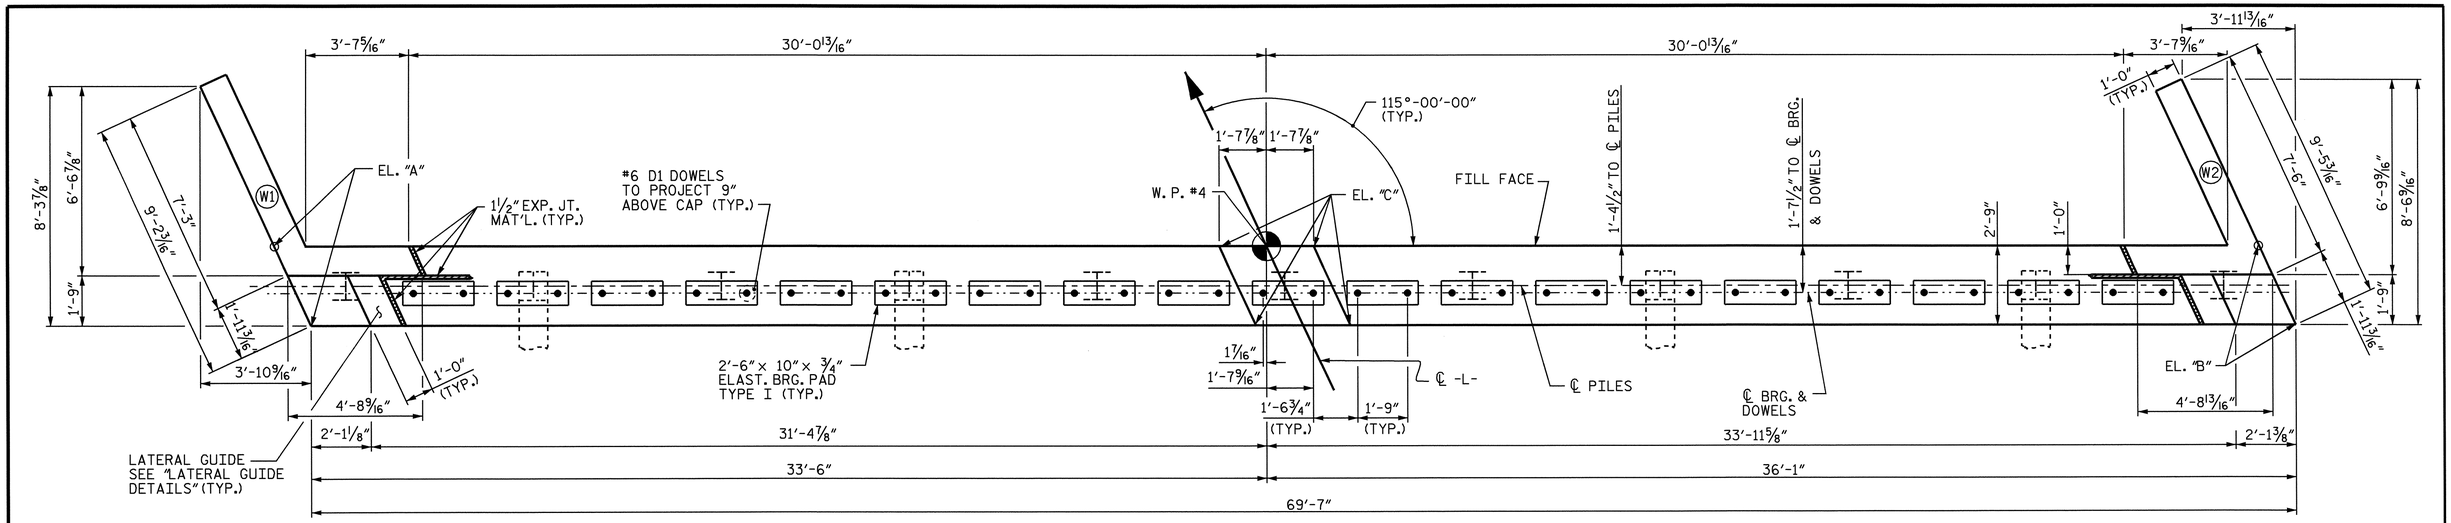

PLAN

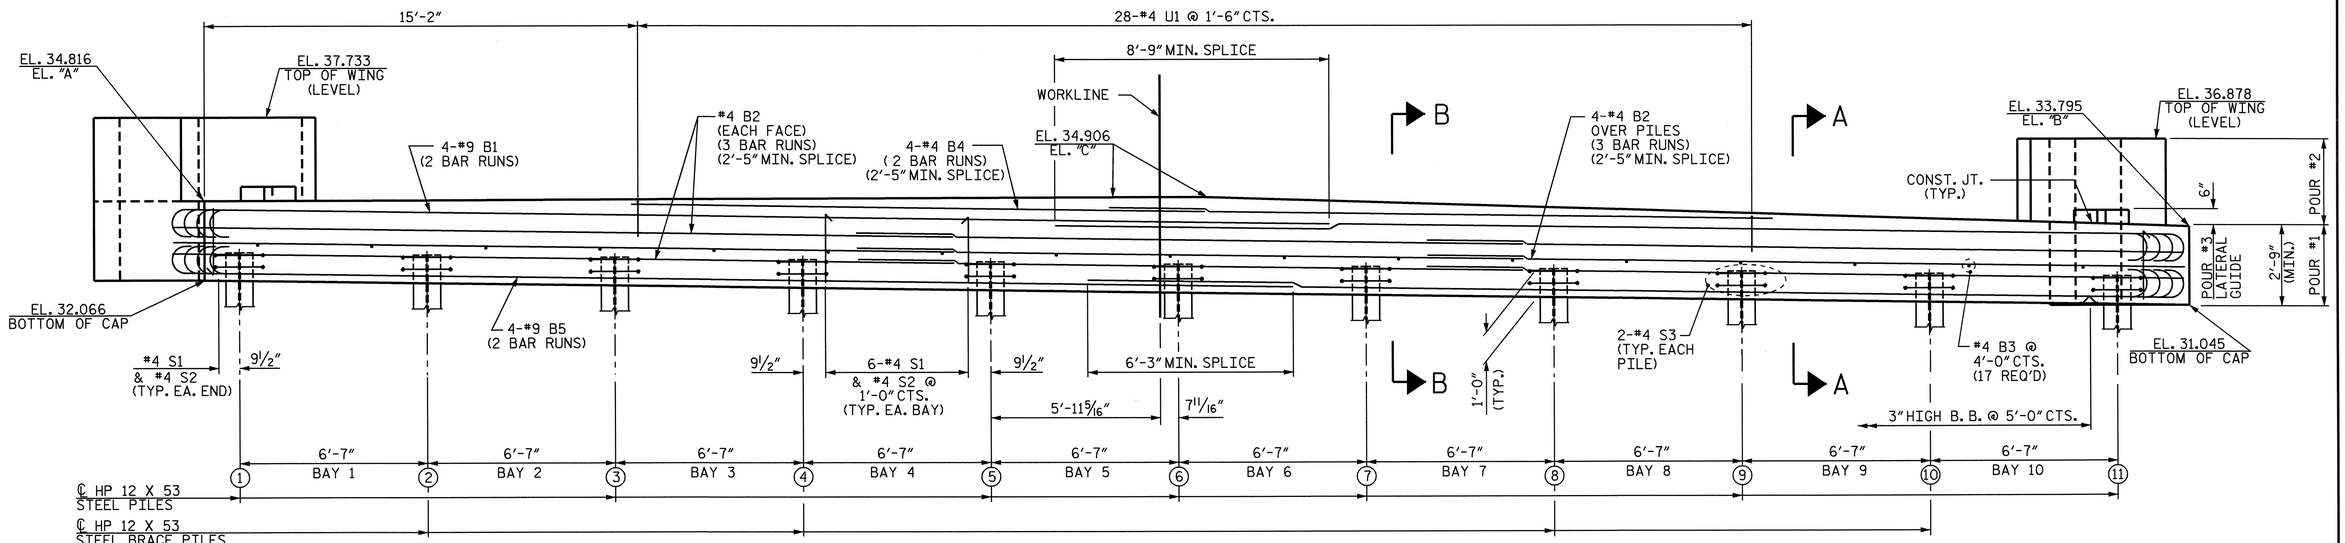

ELEVATION

TOP OF PILE ELEVATIONS	
PILE	ELEV
1	33.049
2	32.953
3	32.856
4	32.760
5	32.663
6	32.566
7	32.470
8	32.373
9	32.277
10	32.180
11	32.083

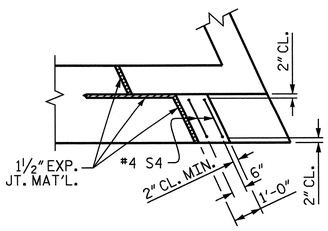

PLAN

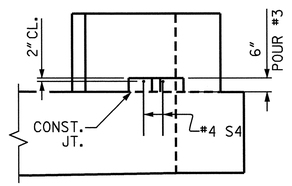

ELEVATION

LATERAL GUIDE DETAILS

NOTES:

STIRRUPS IN CAP MAY BE SHIFTED AS NECESSARY TO CLEAR DOWELS.

THE CONTRACTOR SHALL PROVIDE FOR INSTALLATION OF THE 4" DIAMETER DRAIN PIPE THROUGH THE WING WALL AS REQUIRED FOR REINFORCED BRIDGE APPROACH FILLS, SEE THE ROADWAY PLANS. REINFORCING STEEL IN THE WING WALL MAY BE SHIFTED AS NECESSARY TO CLEAR THE DRAIN PIPE.

THE LATERAL GUIDE AT EACH END OF THE CAP IS NOT TO BE POURED UNTIL AFTER CORED SLAB UNITS ARE IN PLACE.

NORTH CAROLINA PROFESSIONAL SEAL 14045 ENGINEER TIMOTHY A. COGGINS
10/21/04

PROJECT NO. B-3685
PITT COUNTY
STATION: 17+47.50 -L-

SHEET 1 OF 3

STATE OF NORTH CAROLINA
DEPARTMENT OF TRANSPORTATION
RALEIGH

SUBSTRUCTURE

END BENT #2

REVISIONS						SHEET NO.
NO.	BY:	DATE:	NO.	BY:	DATE:	S-20
1			3			TOTAL SHEETS
2			4			27

DRAWN BY : PEGGY ADKINS DATE : 4-04
CHECKED BY : T. AVERETTE DATE : 5-04

21-OCT-2004 15:25
W:\squadr\b3685\padkins\Microstation\B3685_SD_EB2_01.dgn
padkins

NC605