W:\squadr\b3685\padkins\MICROSØ1\B3A485Ø1.DGN
padkins

F. A. PROJECT NO.: BRSTP-1703 (2)

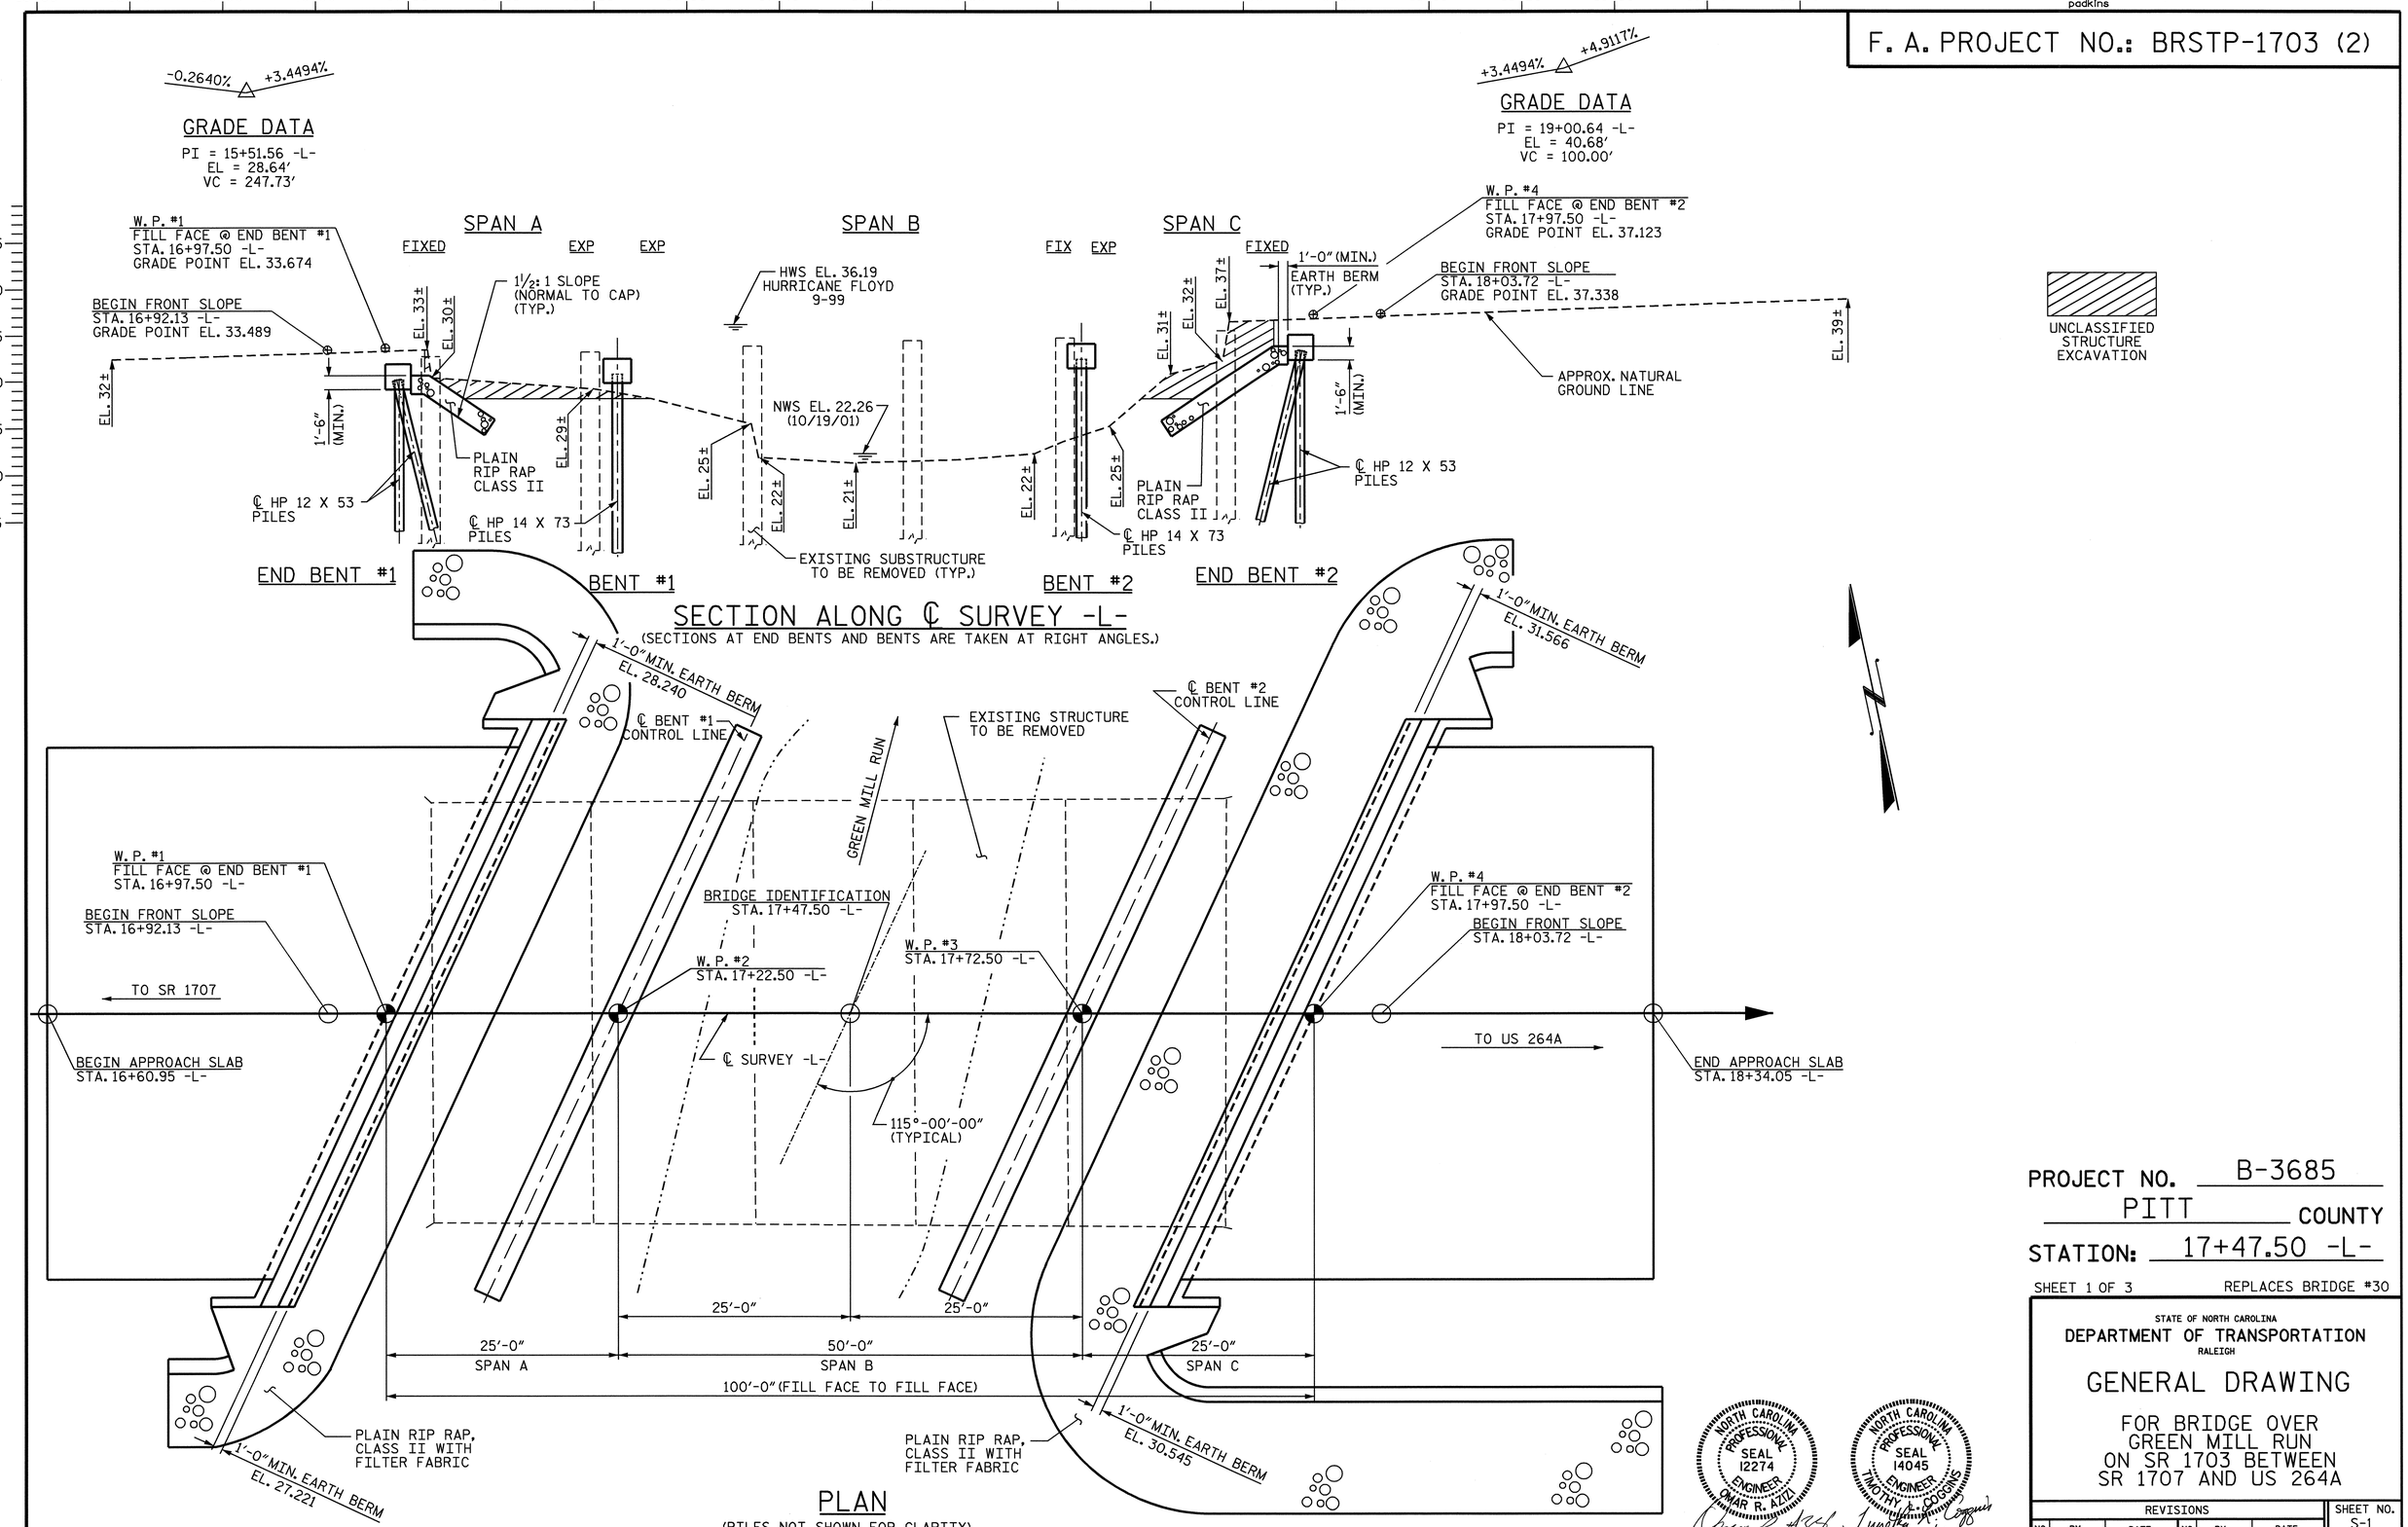


DRAWN BY : PEGGY ADKINS DATE : 9-02
CHECKED BY : T. AVERETTE DATE : 9-04

PROJECT NO. B-3685
PITT COUNTY
STATION: 17+47.50 -L-

SHEET 1 OF 3 REPLACES BRIDGE #30

STATE OF NORTH CAROLINA
DEPARTMENT OF TRANSPORTATION
RALEIGH

GENERAL DRAWING

FOR BRIDGE OVER
GREEN MILL RUN
ON SR 1703 BETWEEN
SR 1707 AND US 264A

NORTH CAROLINA PROFESSIONAL SEAL 12274 ENGINEER OMAR R. AZIZ
2/3/05

NORTH CAROLINA PROFESSIONAL SEAL 14045 ENGINEER TIMOTHY A. COGGINS
2/3/05

| REVISIONS | | | | | | |
|---|---|---|---|---|---|---|
| NO. | BY: | DATE: | NO. | BY: | DATE: | |
| 1 | | | 3 | | | |
| 2 | | | 4 | | | |

SHEET NO. S-1
TOTAL SHEETS 27