STATE PROJECT NO.	SHEET NO.	TOTAL SHEETS
33591.1.1 (B-4248)	4	10
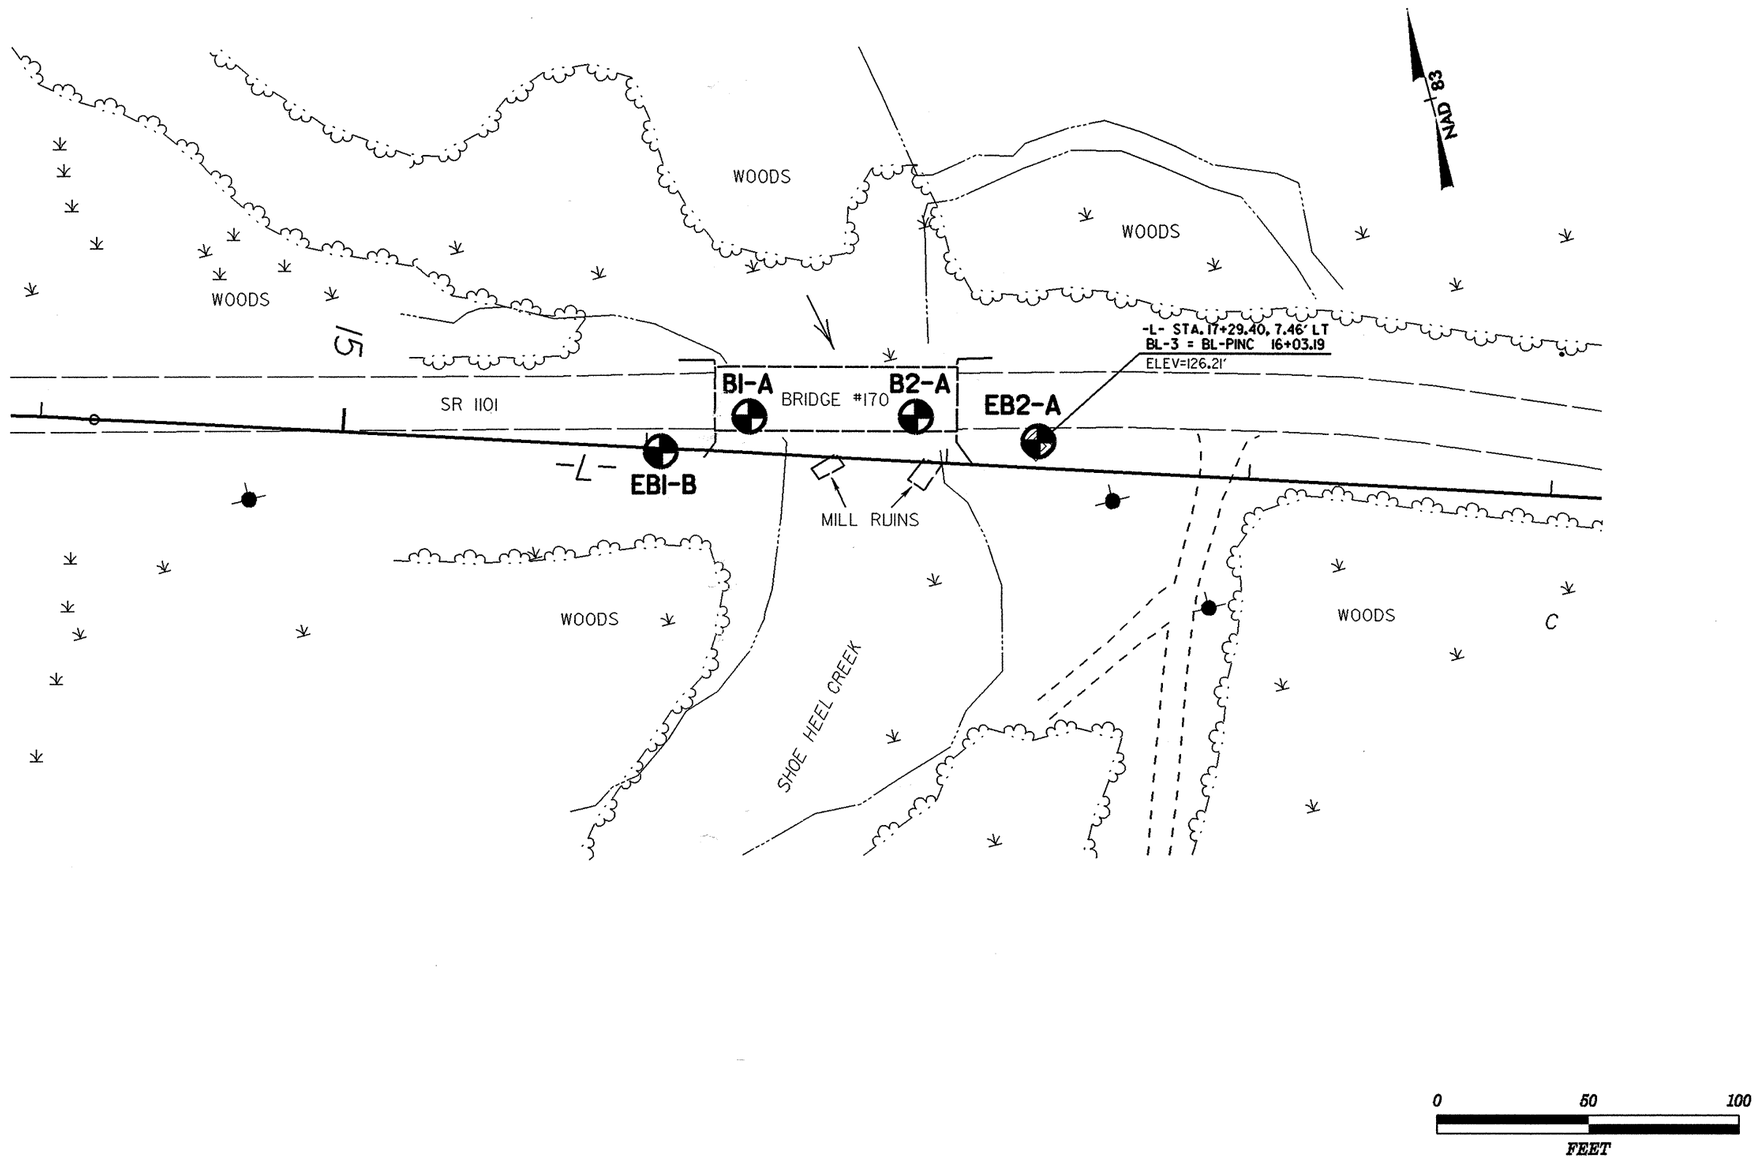
TEST SITE PLAN