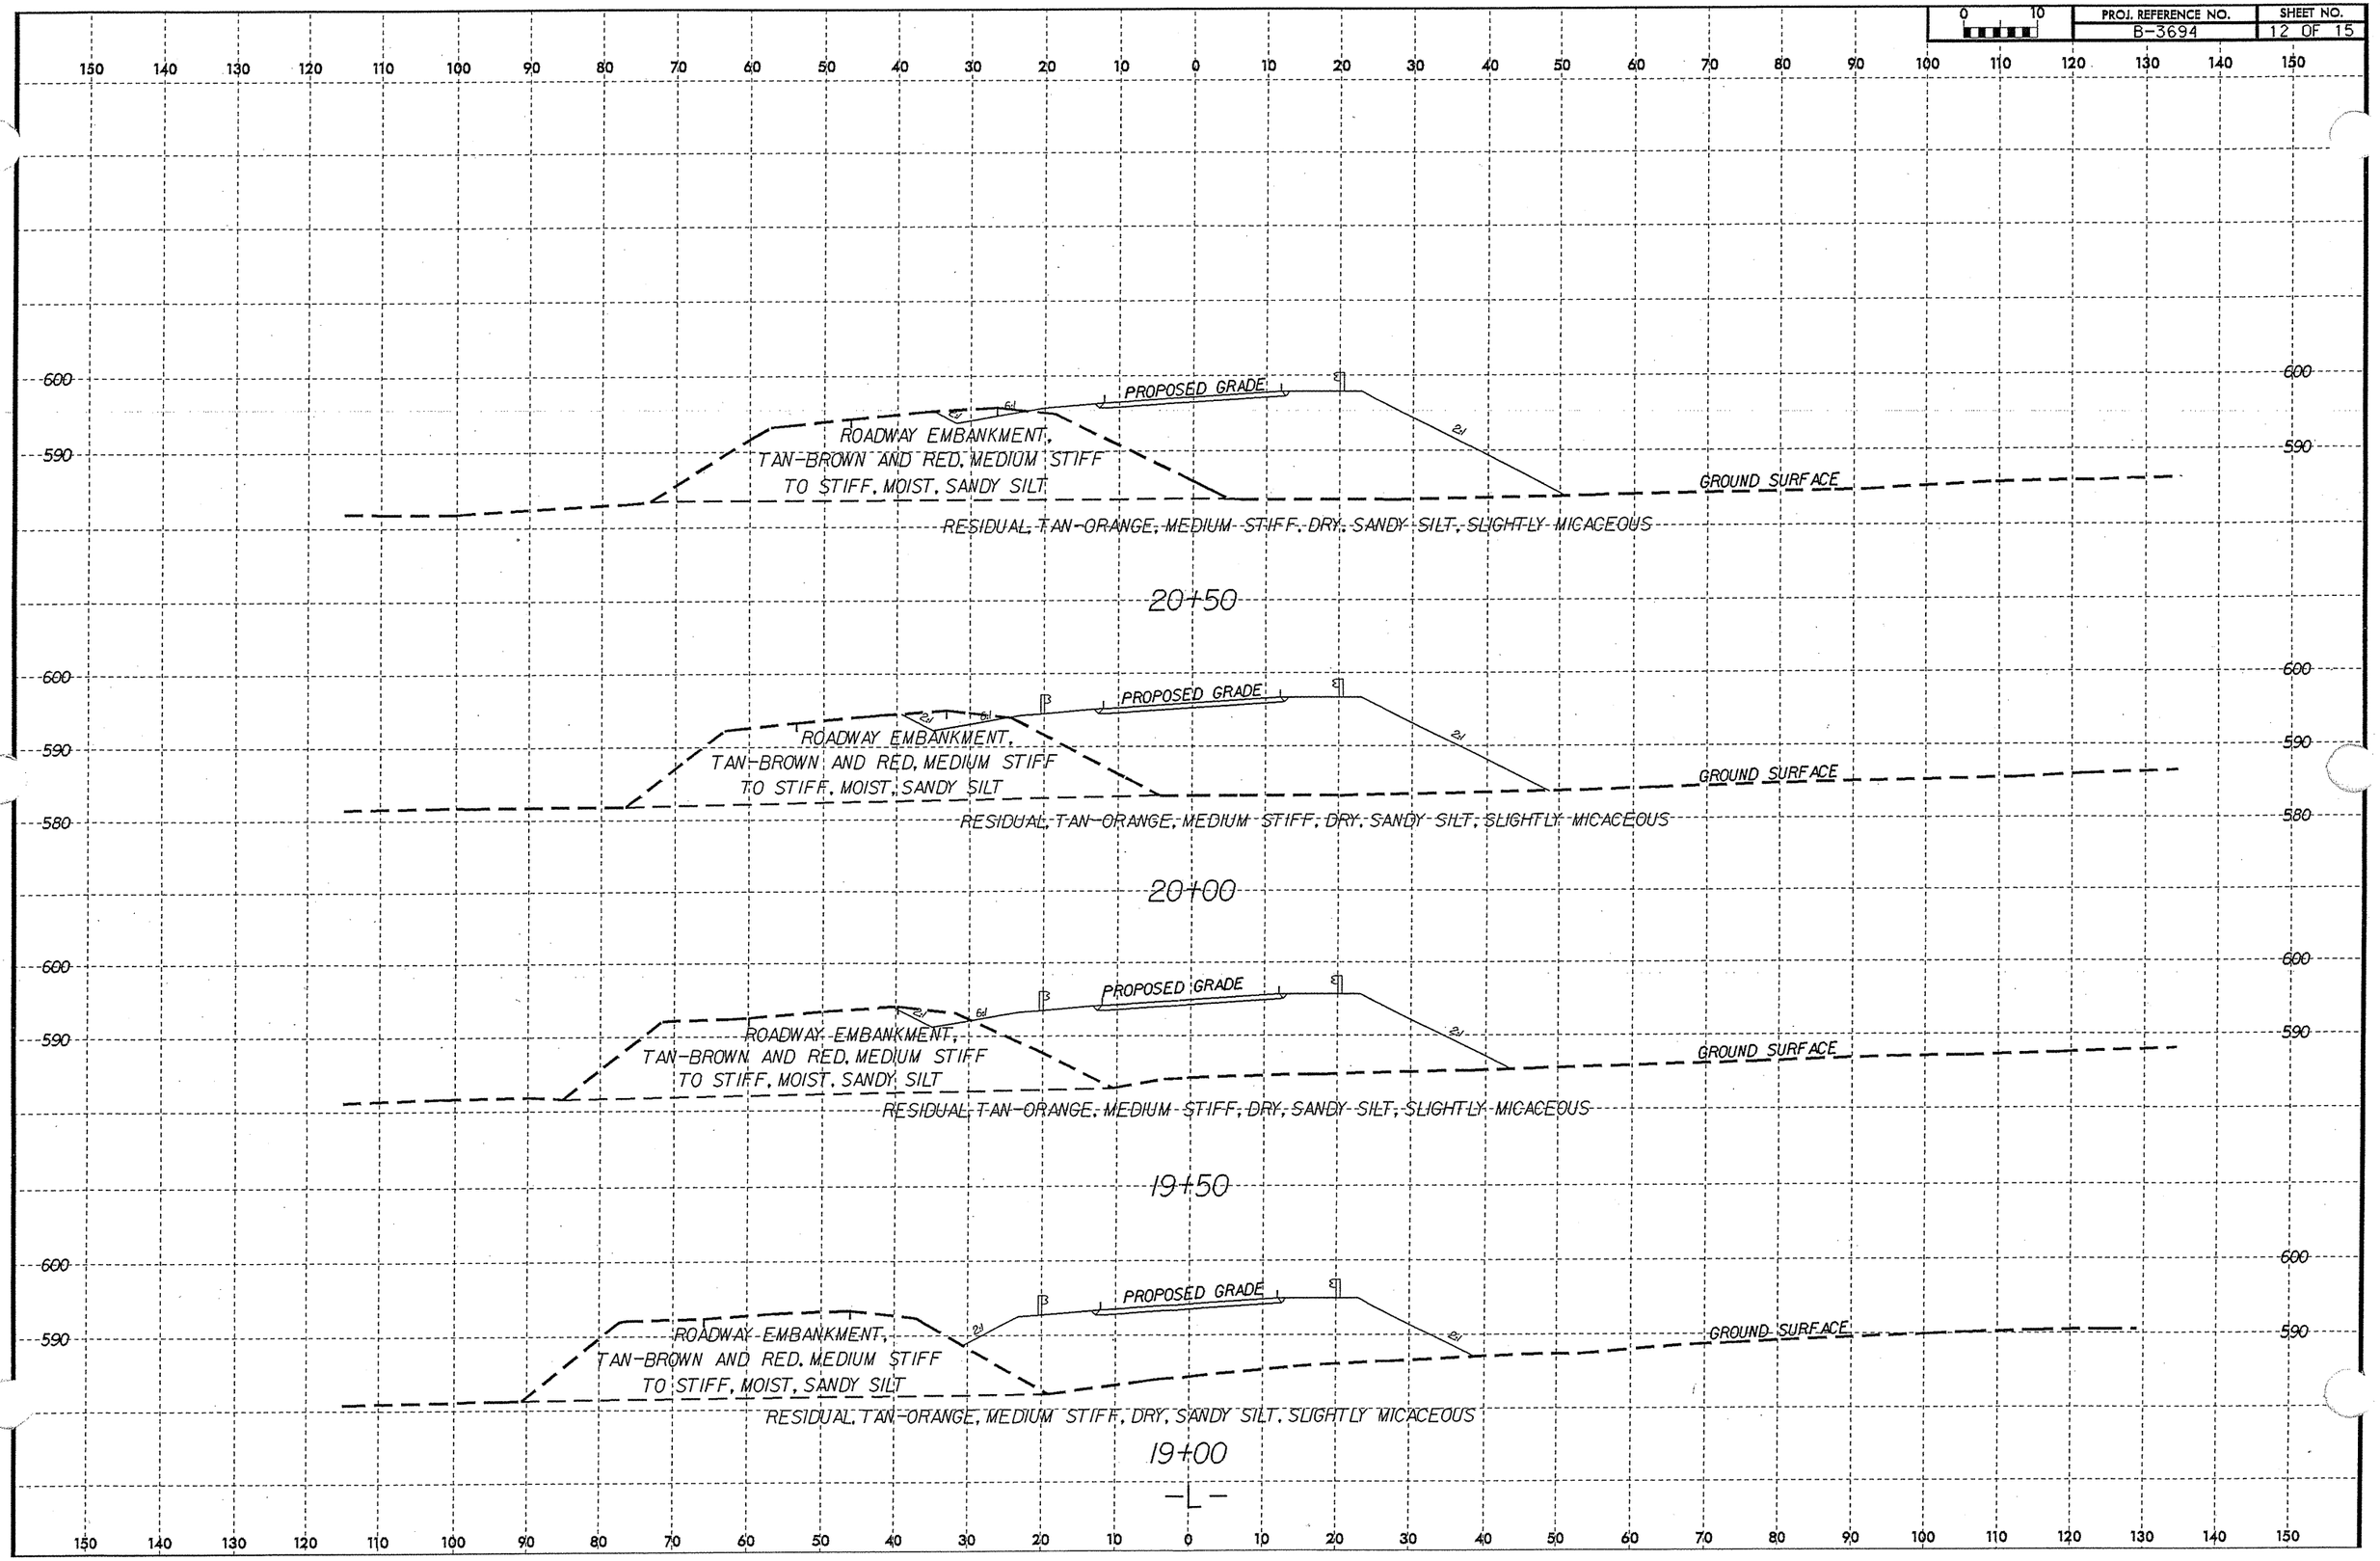
PROPOSED GRADE
ROADWAY EMBANKMENT,
TAN-BROWN AND RED, MEDIUM STIFF
TO STIFF, MOIST, SANDY SILT
GROUND SURFACE
RESIDUAL, TAN-ORANGE, MEDIUM STIFF, DRY, SANDY SILT, SLIGHTLY MICACEOUS
20+50
20+00
19+50
19+00
-L-