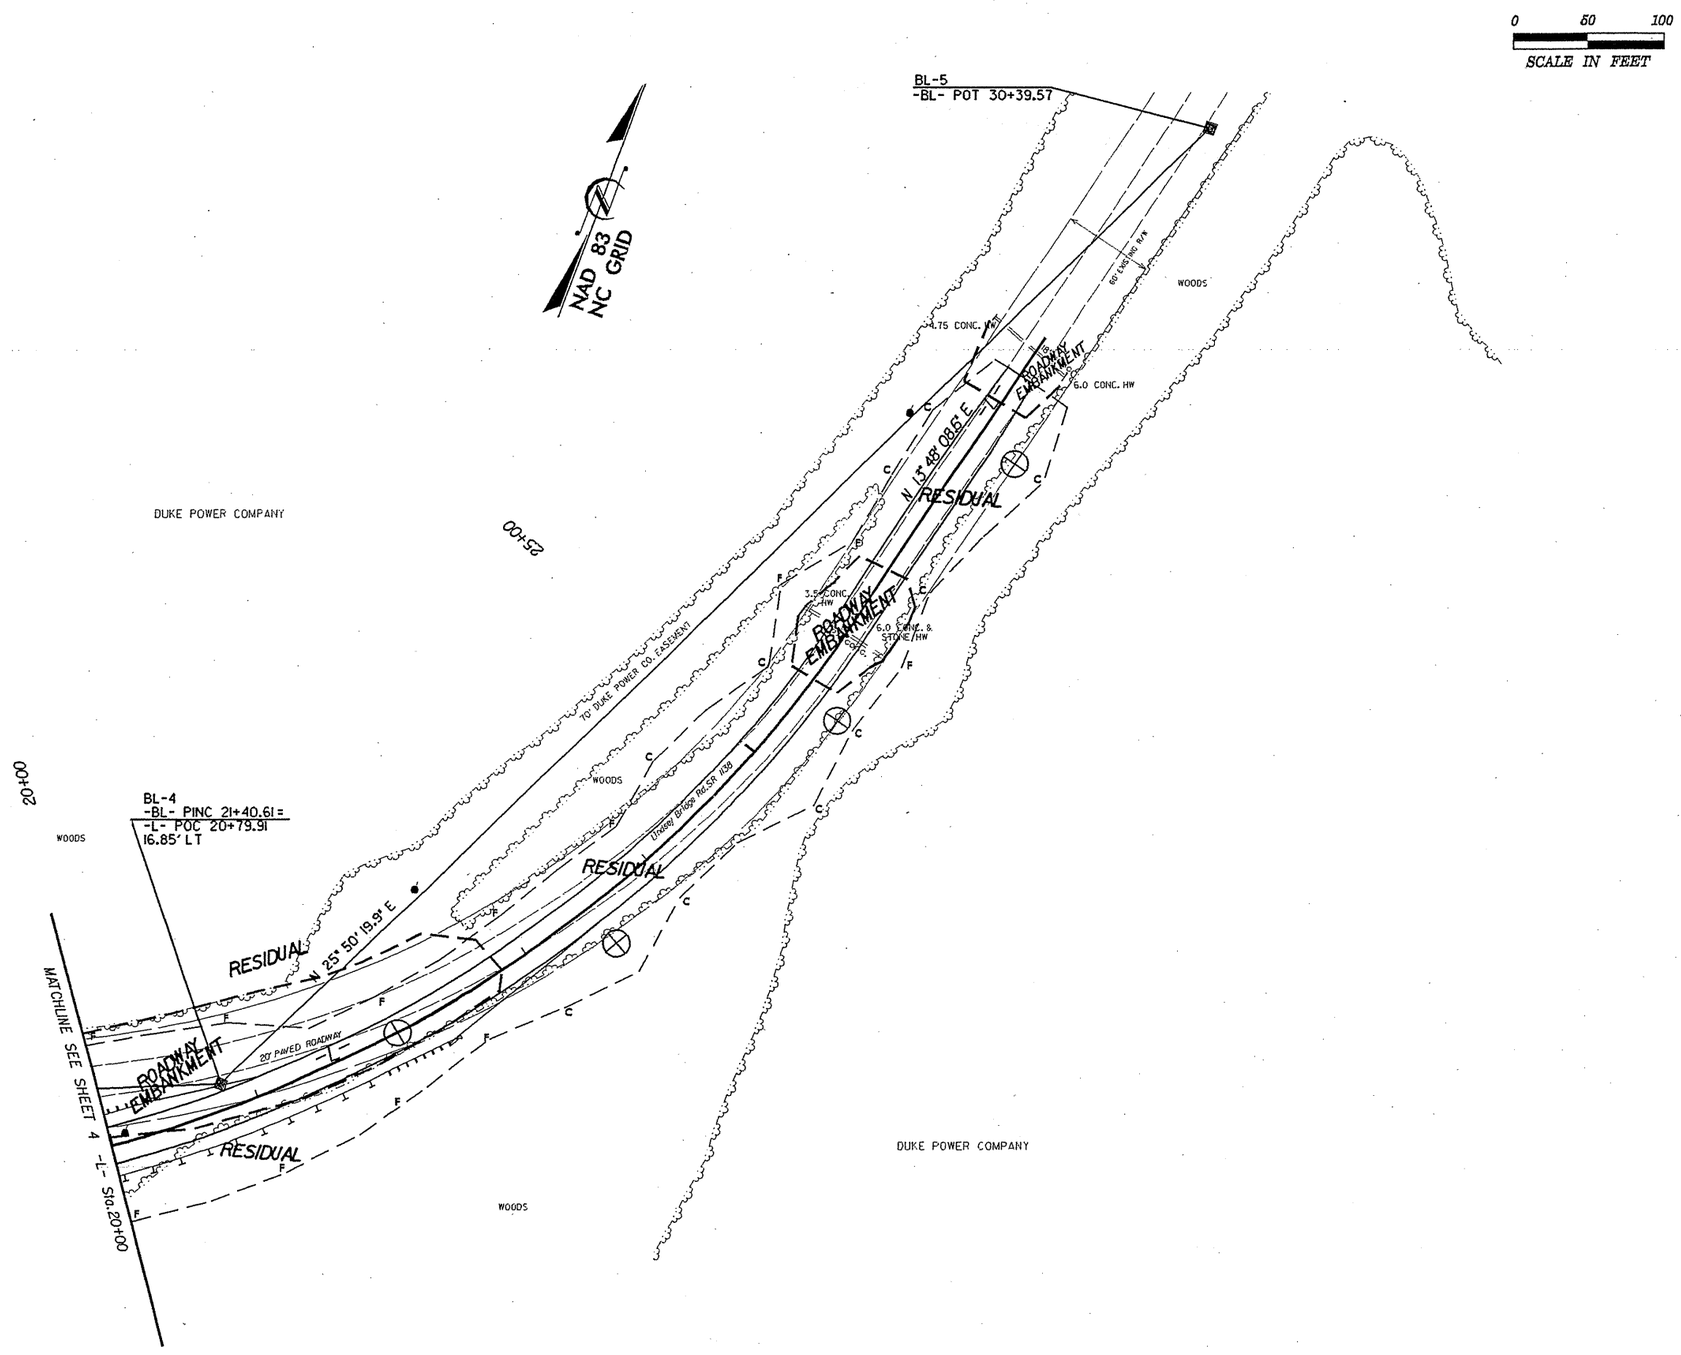PROJECT REFERENCE NO.	SHEET NO.
B-3694	5 OF 15