STATE PROJECT NO.	COUNTY	BRIDGE NO.	SHEET NO.	TOTAL SHEETS
33341.1.1 B-3906	SAMPSON	44	5	10
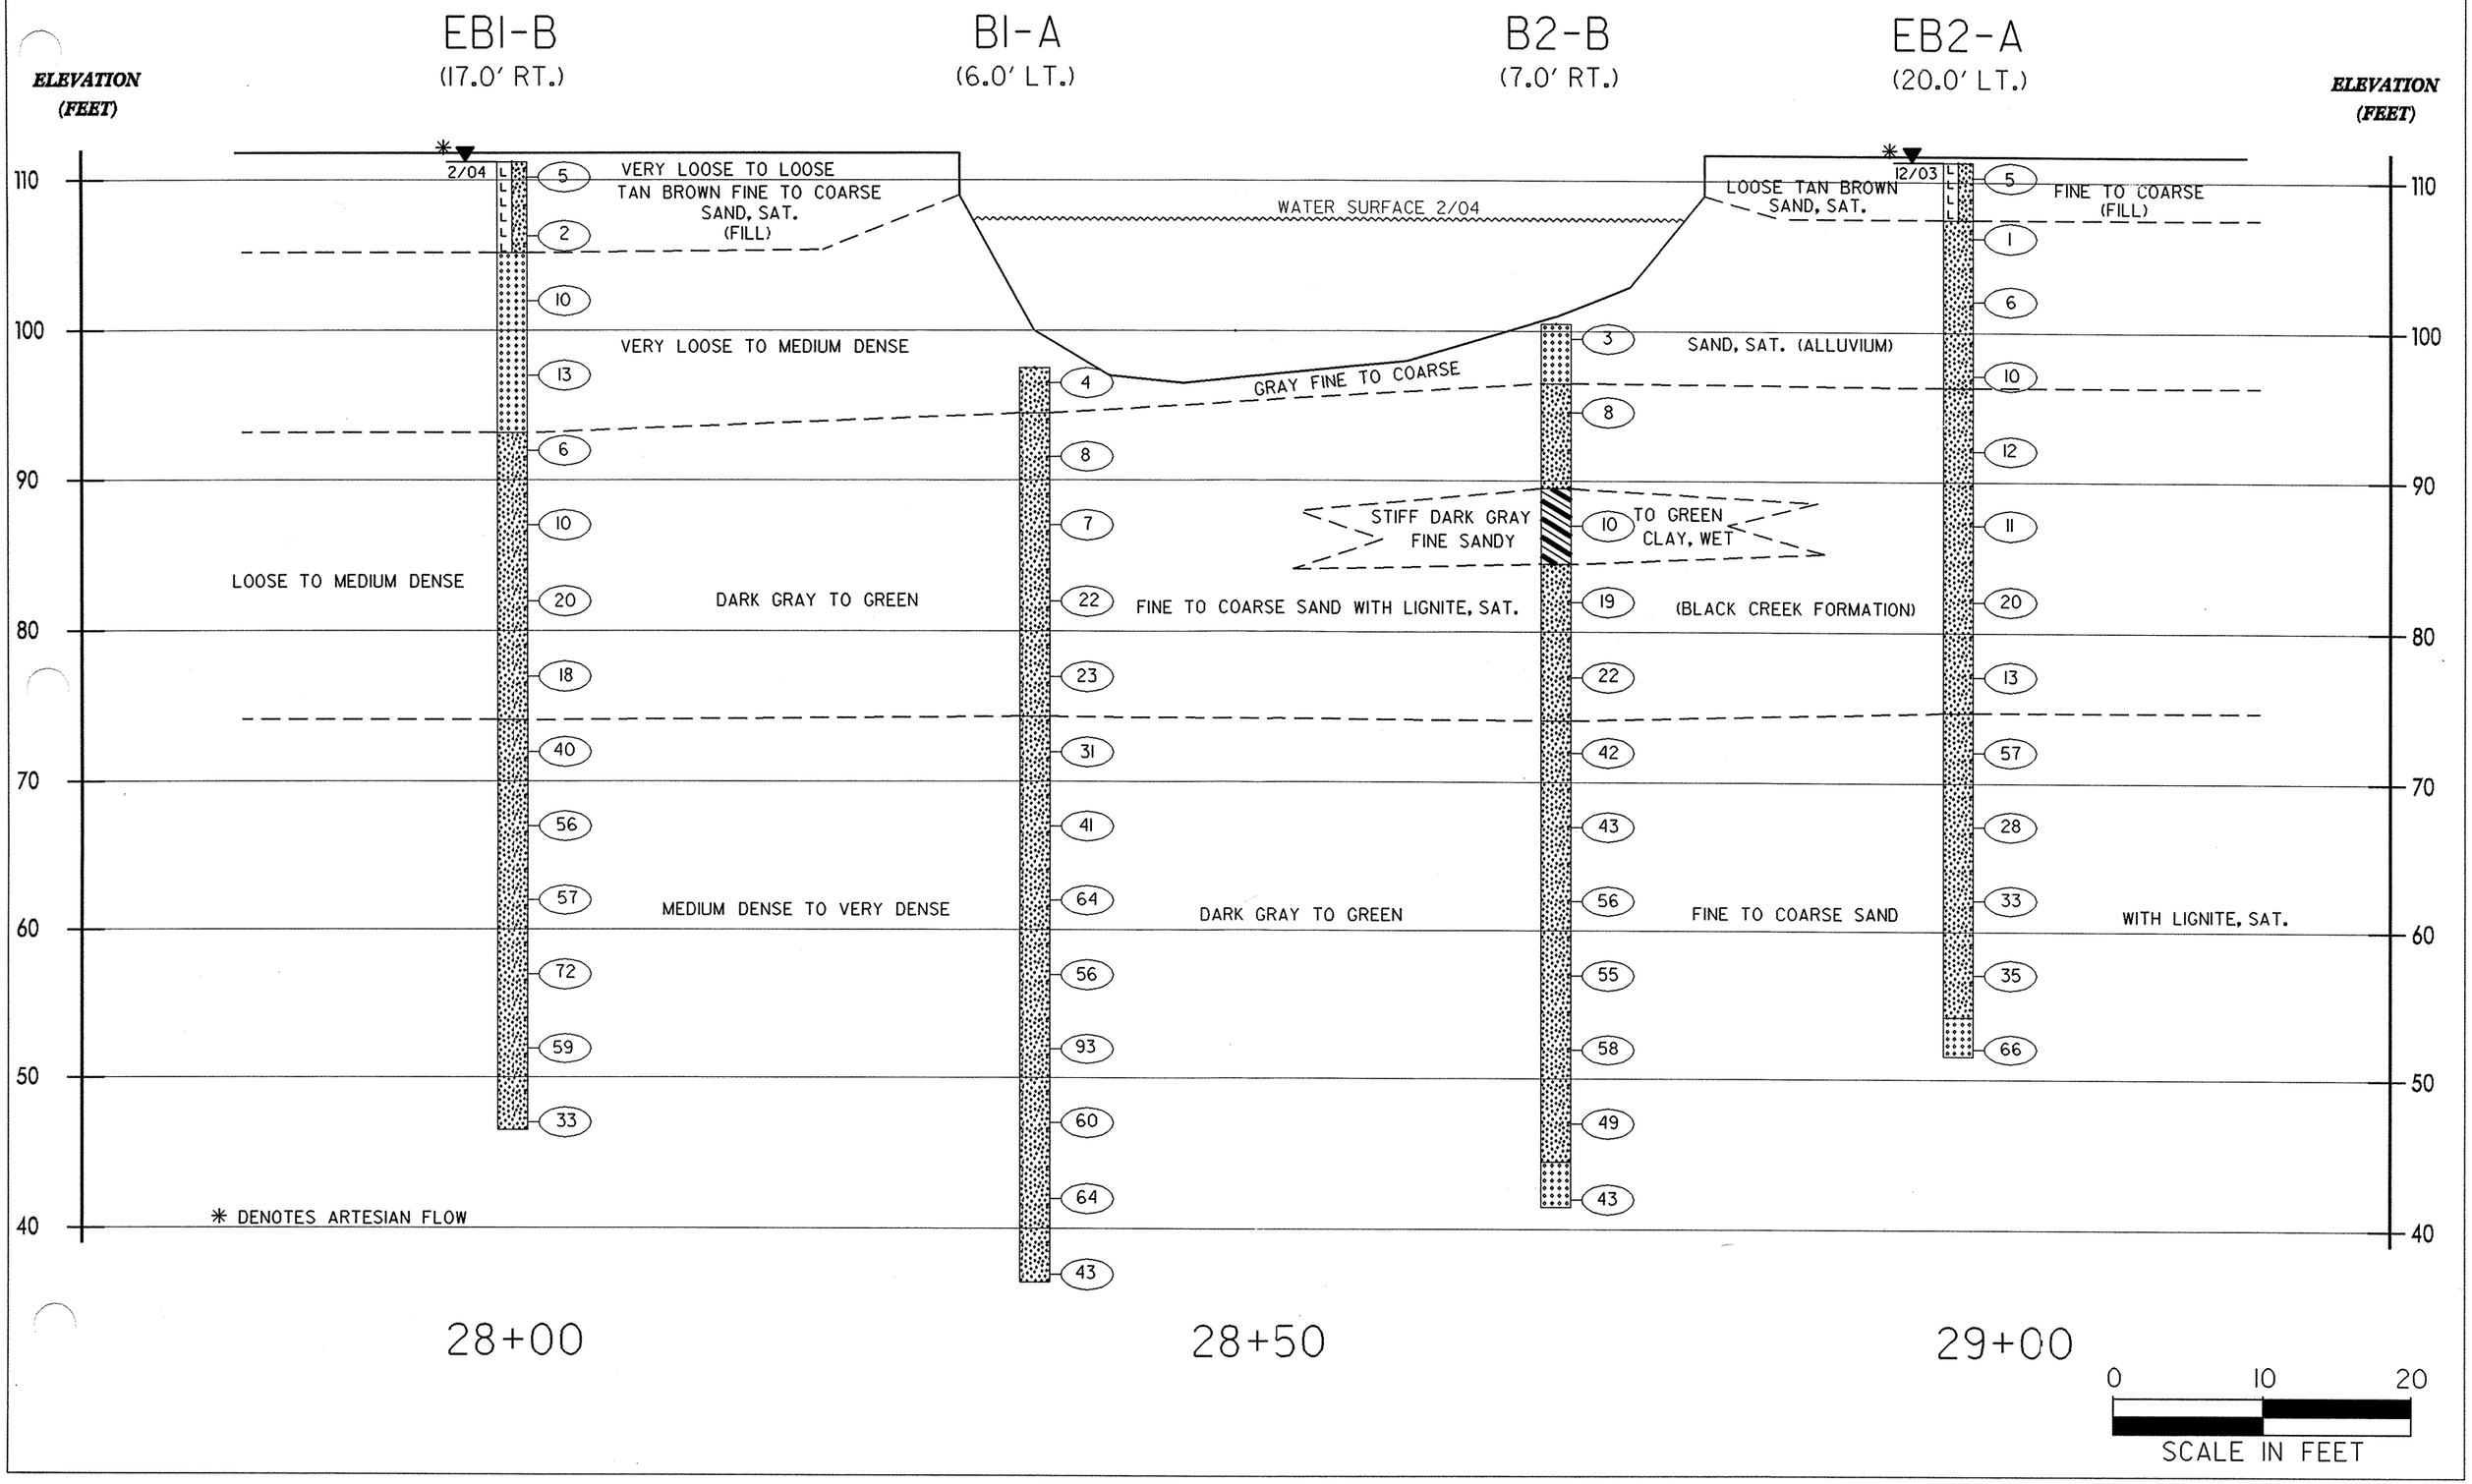
SOIL PROFILE ALONG NC 403 (-L-) OVER SIX RUNS CREEK