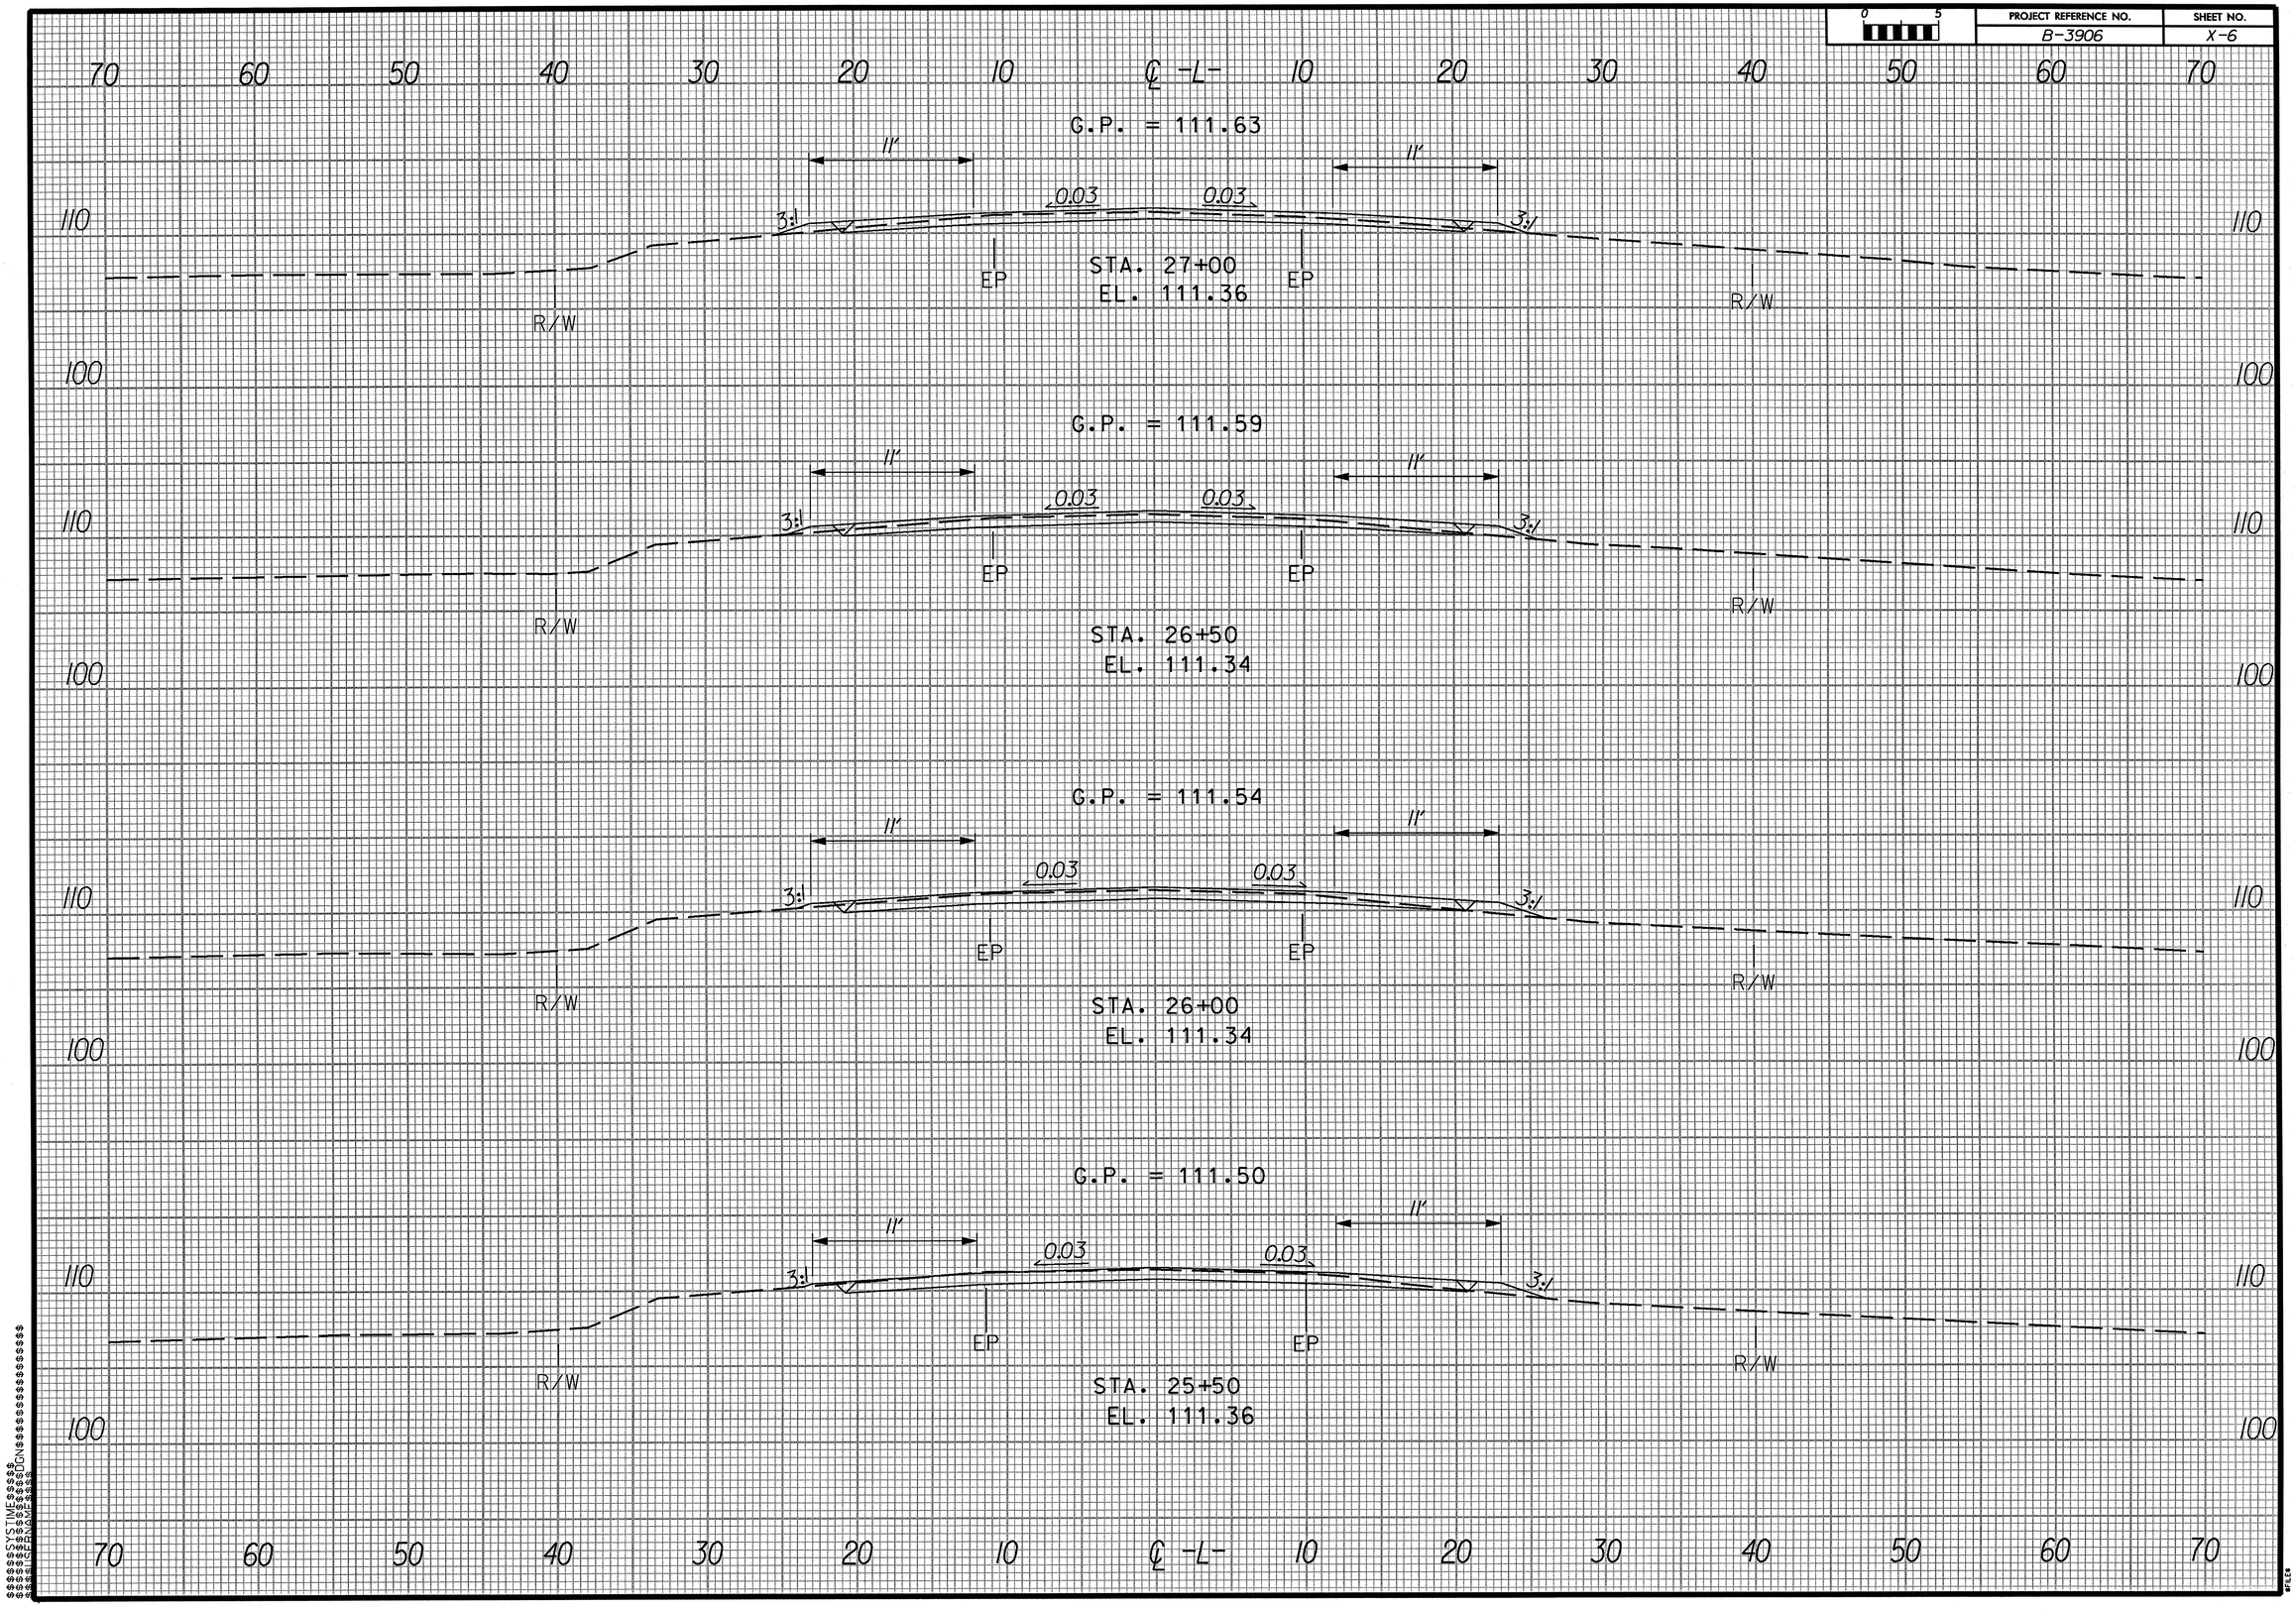PROJECT REFERENCE NO.	SHEET NO.
B-3906	X-6