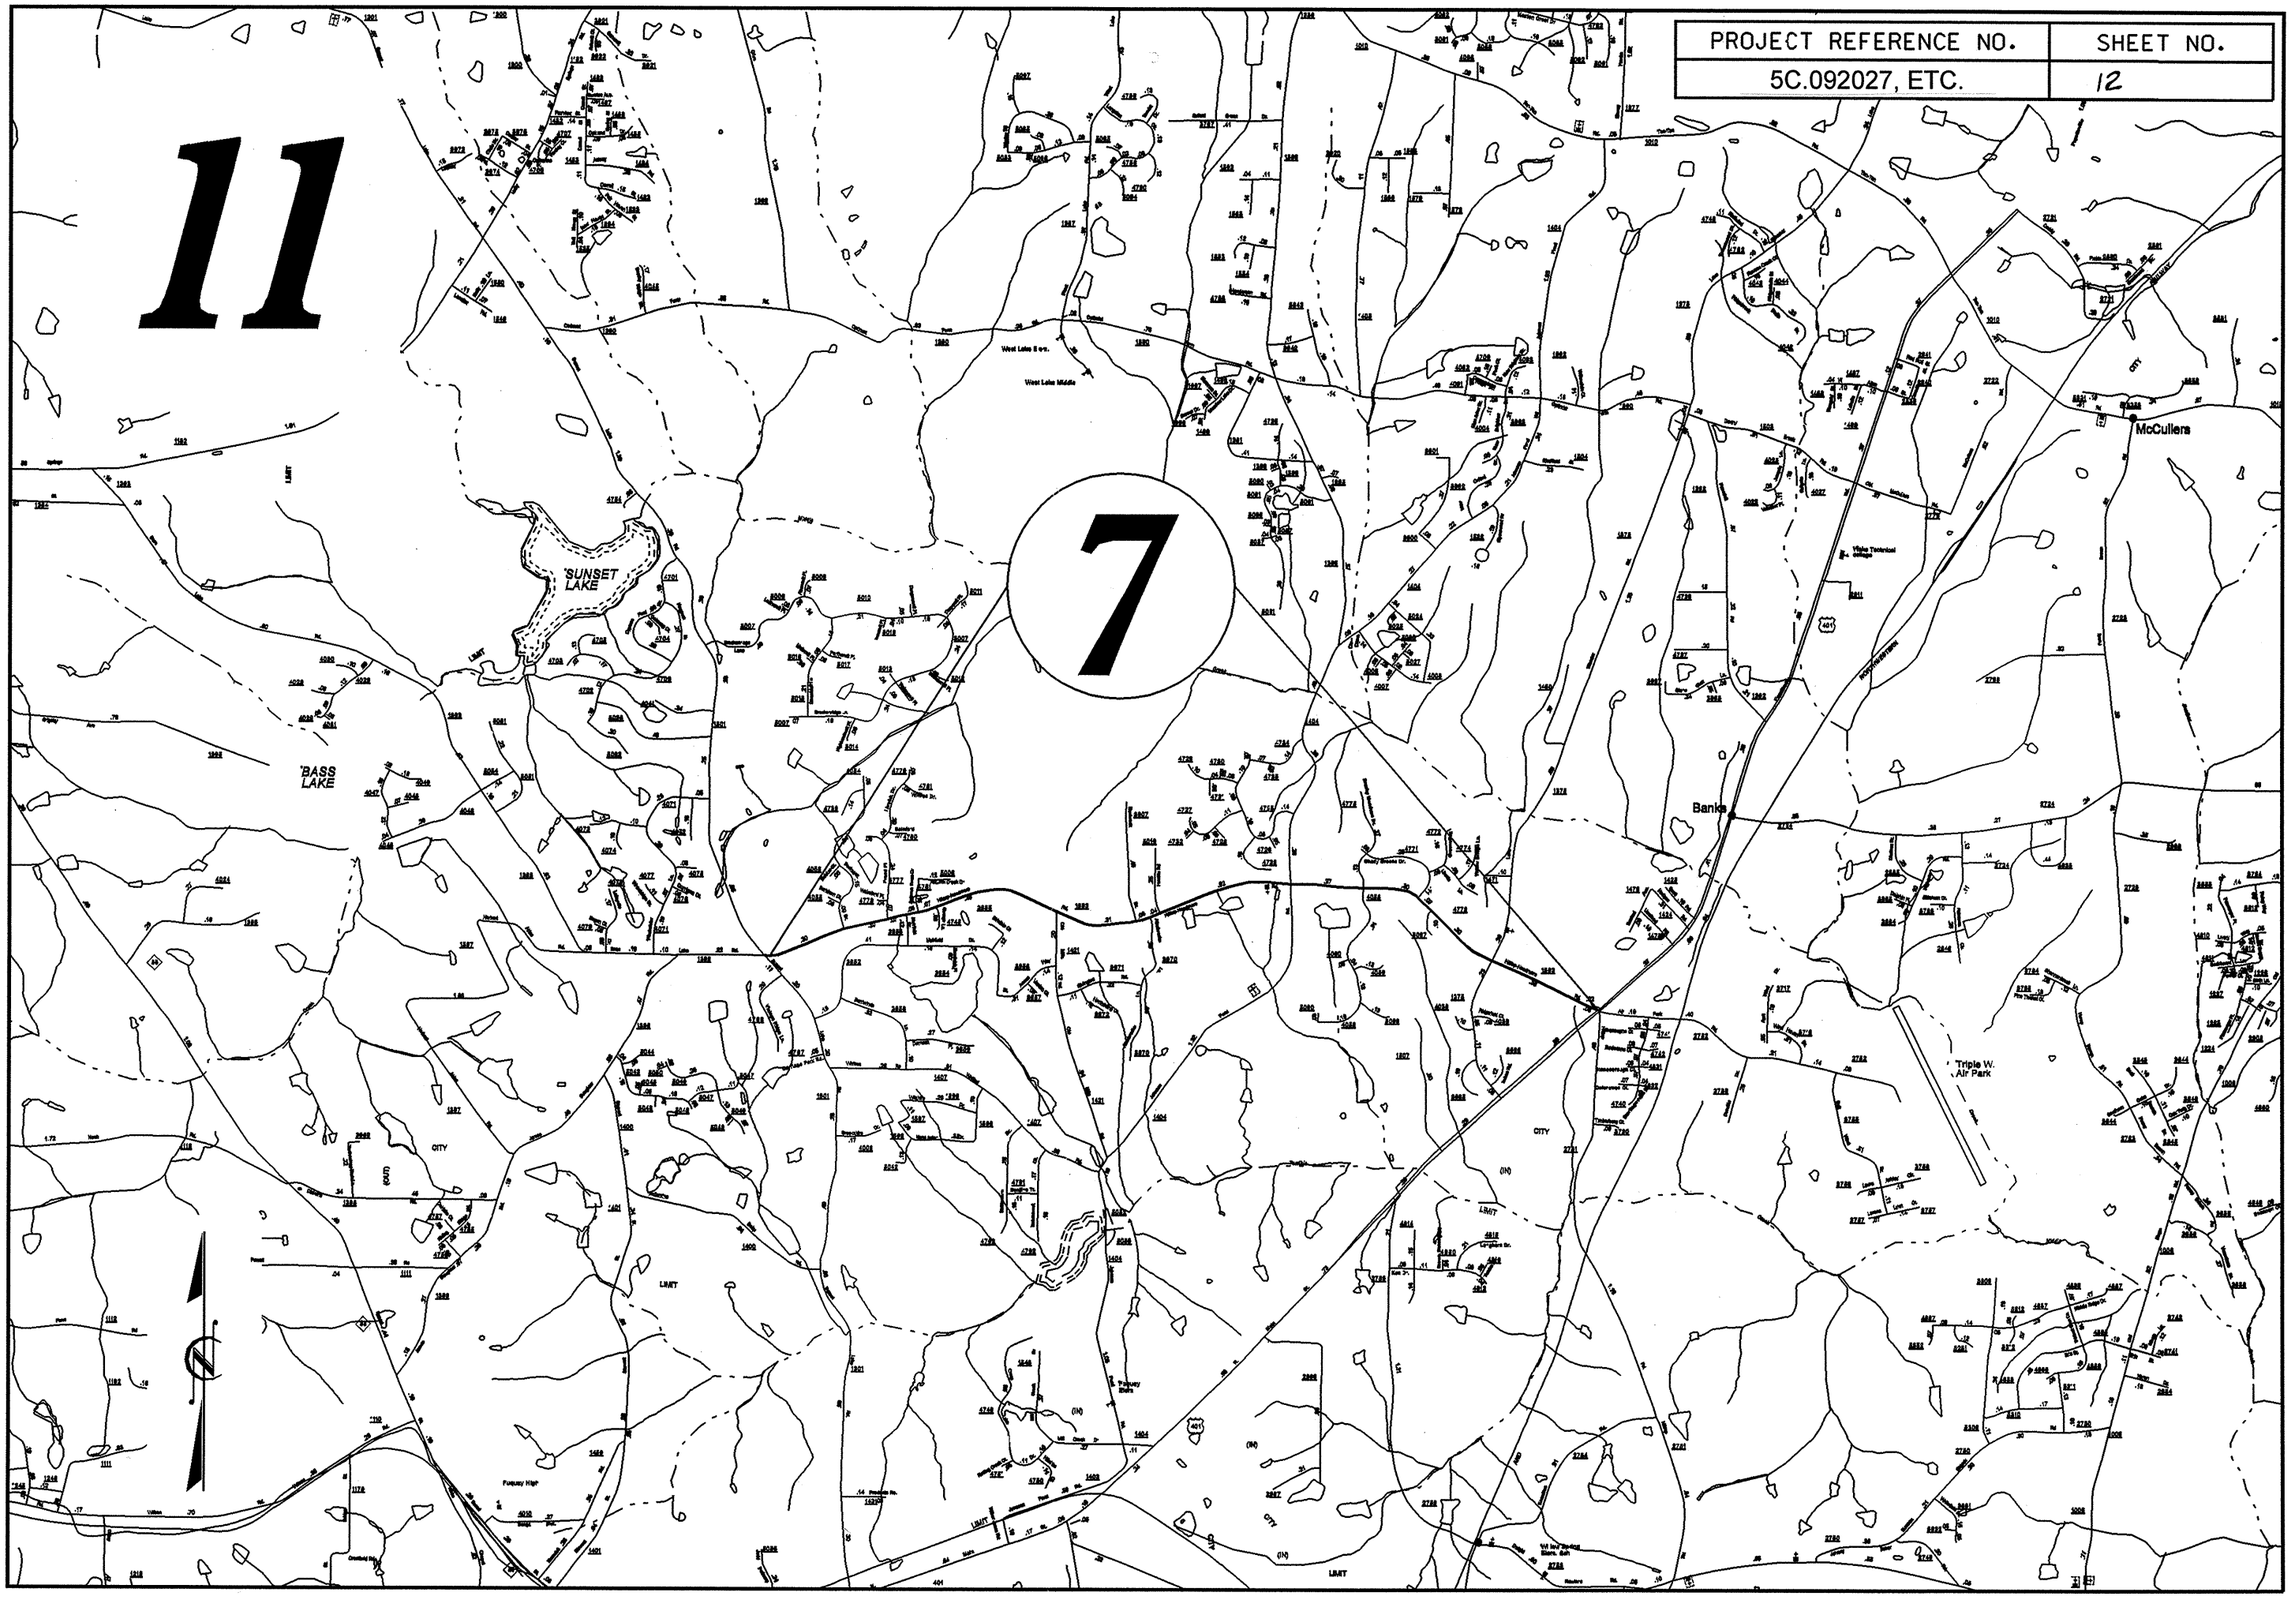| PROJECT REFERENCE NO. | SHEET NO. |
| --- | --- |
| 5C.092027, ETC. | 12 |