PROJECT REFERENCE NO.	SHEET NO.
5C.092027, ETC.	3
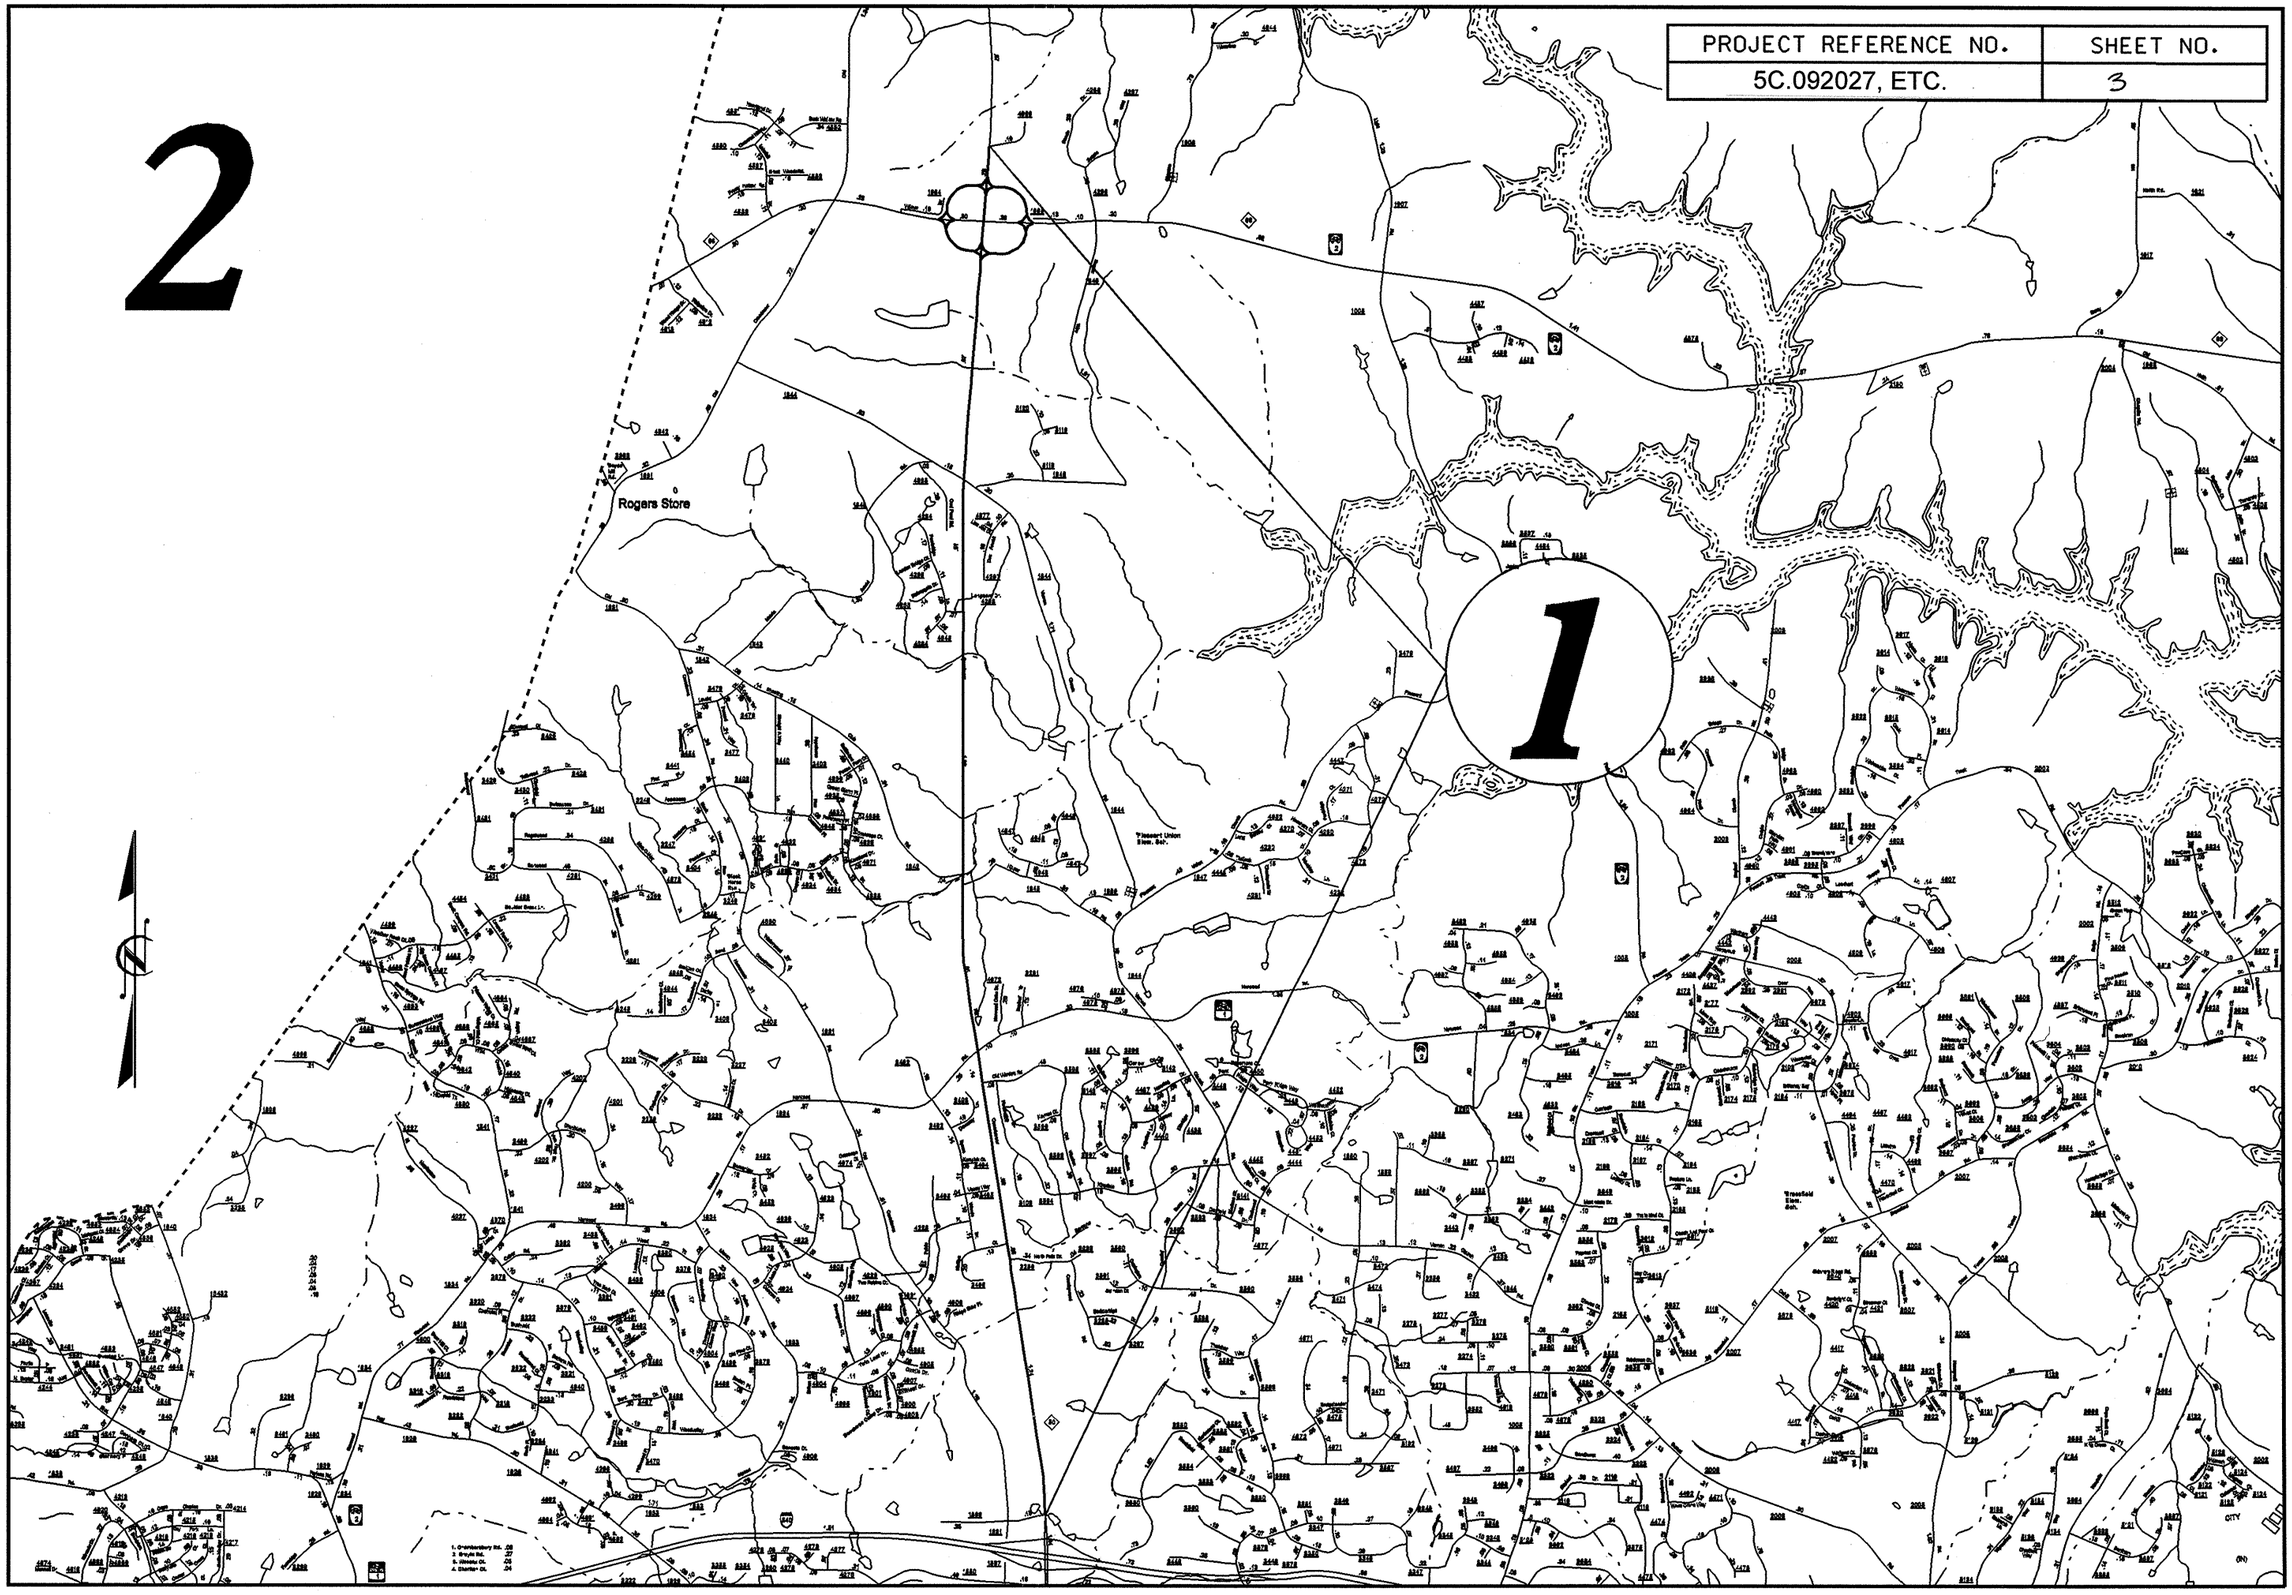
2