PROJ. REFERENCE NO.	SHEET NO.
B-4320	TCP-3

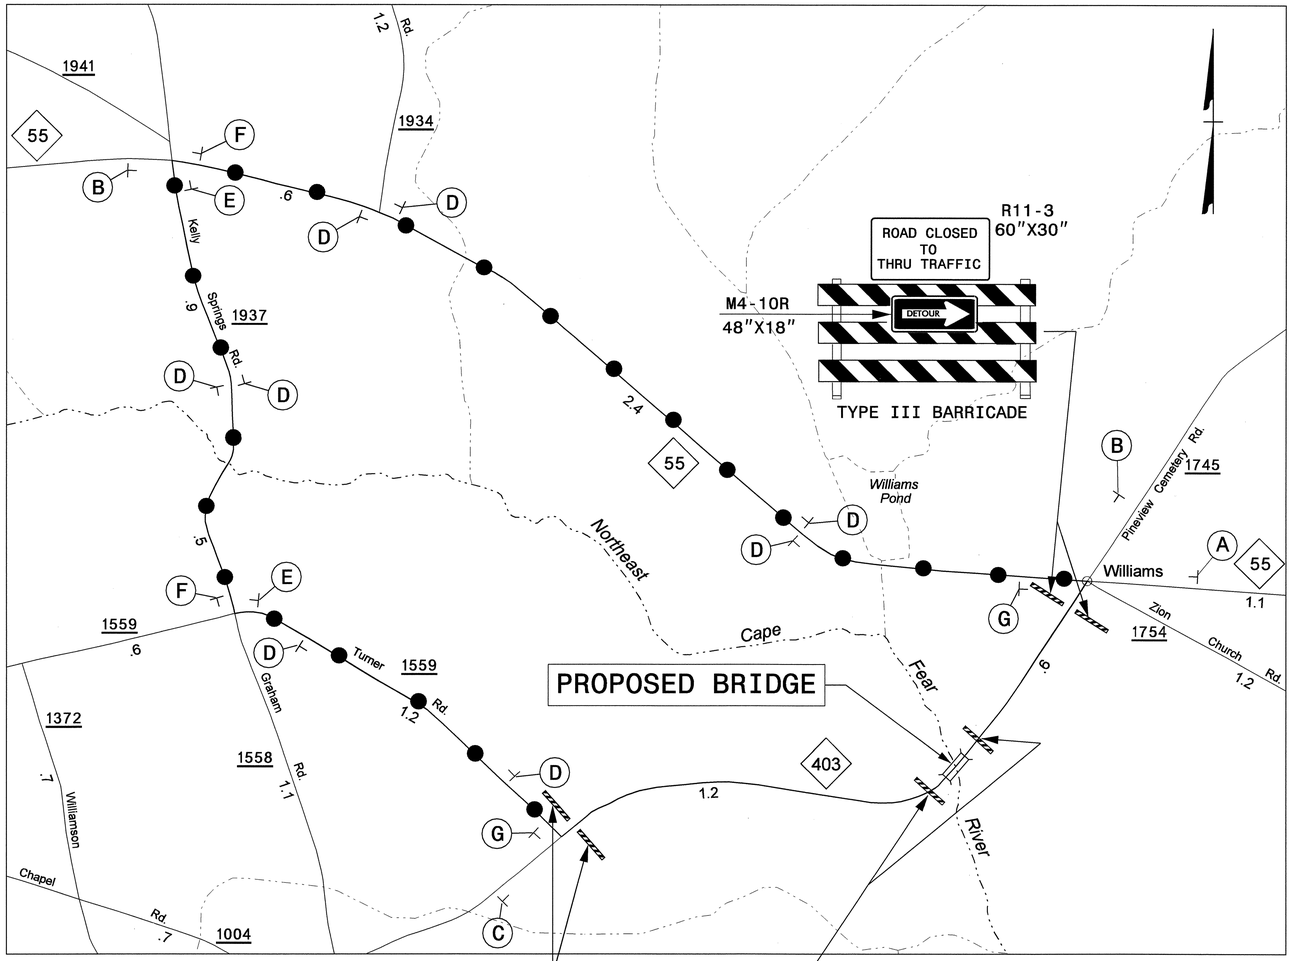

SIGN NUMBER: SP04090
TYPE: D
QUANTITY: 3
SIGN WIDTH: 5'-0"
HEIGHT: 1'-0"
TOTAL AREA: 5.0 Sq.Ft.
BORDER TYPE:
RECESS: 0.38"
WIDTH: 0.38"
RADII: 1.5"
NO. Z BARS:
LENGTH:

BACKG COLOR: Orange
COPY COLOR: Black

SYMBOL	X	Y	WID	HT

MAT'L: 0.125" (3.2 mm) ALUMINUM

DESIGN BY: BSESSOMS
PROJECT ID: ID
CHECKED BY:
DIV: 4
STD #:
DATE: Feb 25,2004

USE NOTES: 1, 4
1. Legend and border shall be direct applied Type III reflective sheeting.
2. Legend and border shall be direct applied non-reflective sheeting.
3. Shields shall be Type III reflective sheeting on 0.032" (0.8mm) aluminum and demountable.
4. Background shall be Type III reflective sheeting.
5. Background shall be Type I reflective sheeting.
6. Center arrow(s) vertically on sign.
7. Bottom panel shall be yellow Type III sheeting. Legend shall be direct applied black non-reflective sheeting. Yellow panel is:

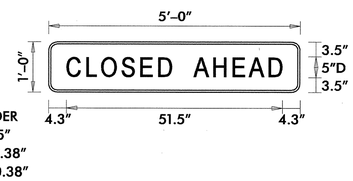

LETTER POSITIONS

Letter spacings are to start of next letter

C	L	O	S	E	D		A	H	E	A	D	Series/Size Text Length
												D5
4.3	4.3	4	4.5	4.6	4	3.4	5	5.1	4.6	3.7	5.1	3.4	4.3	51.5

Spacing Factor is 1 unless specified otherwise

NORTH CAROLINA D.O.T. SIGN DETAIL

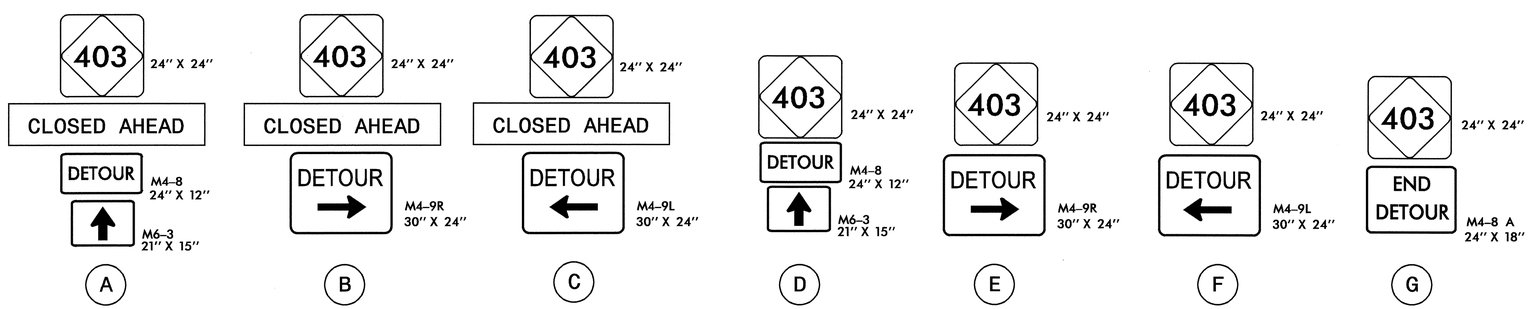

APPROVED: J.W. Woolard DATE: 3/24/04

SEAL

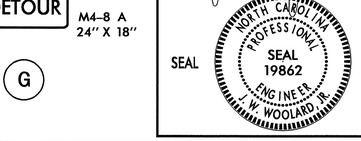

DETOUR ROUTE

SCALE:	NONE
DATE:	3/23/04
DWG. BY:	KPB
DESIGN BY:	KPB
REVIEWED BY:	JWW

REVISIONS

CADD FILE

24-MAR-2004 07:02
c:\TCP\B-4320_TCP3.dgn
kbrodwell AT TETC207913