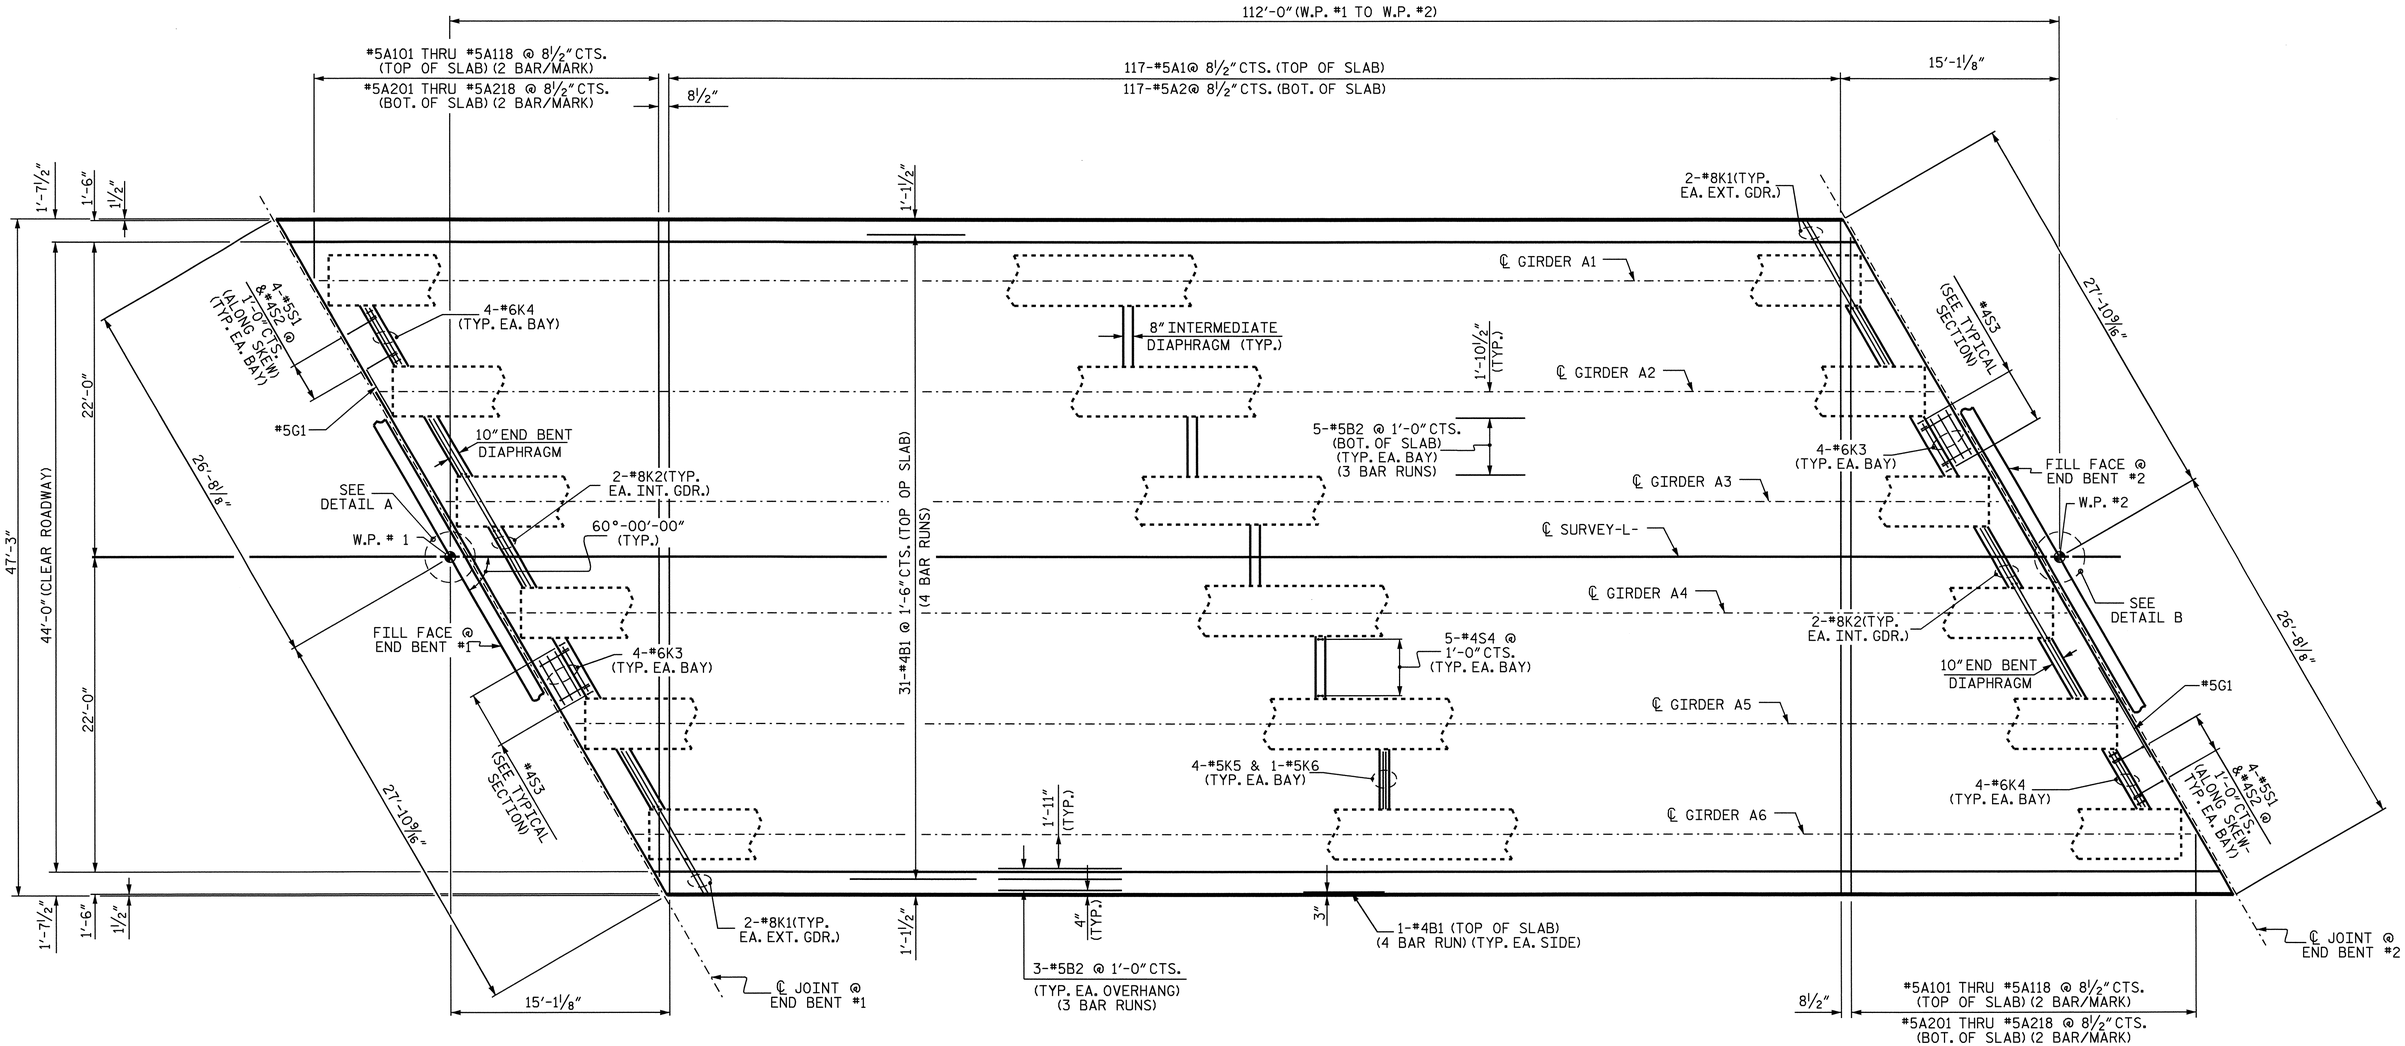

PLAN OF SPAN A

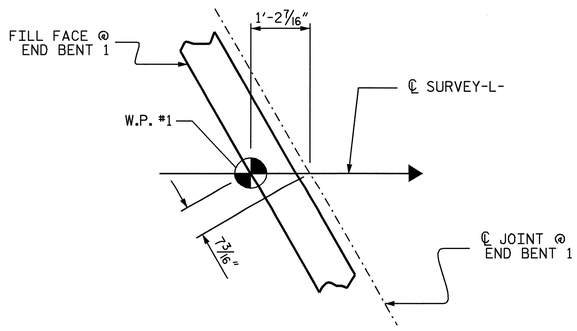

DETAIL A

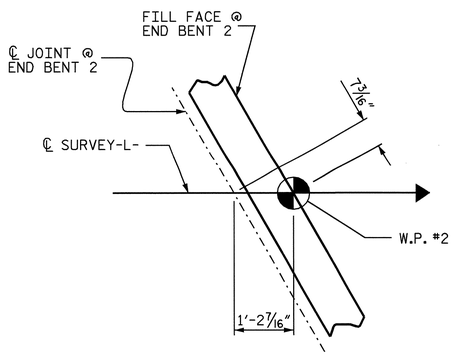

DETAIL B

DRAWN BY : V.X.N./L.L. MURPHY DATE : 10-04
CHECKED BY : V.X. NGUYEN DATE : 12-04

21-DEC-2004 08:47
W:\sdquady\b3300\lmurphy\Microstation\B3300_sd_S*_01.dgn
wjharris

PROJECT NO. B-3300
ASHE COUNTY
STATION: 17+36.00 -L-

NORTH CAROLINA PROFESSIONAL SEAL 20125 ENGINEER MARSHALL G. CREEK, JR.
1-3-05

STATE OF NORTH CAROLINA
DEPARTMENT OF TRANSPORTATION
RALEIGH

SUPERSTRUCTURE
PLAN OF SPAN

REVISIONS						SHEET NO.
NO.	BY:	DATE:	NO.	BY:	DATE:	S-5
1			3			TOTAL SHEETS
2			4			23