| PROJECT REFERENCE NO. | SHEET NO. |
|---|---|
| WBS No. 38224 | 18 |
| R/W SHEET NO. | |
| ROADWAY DESIGN ENGINEER | HYDRAULICS ENGINEER |

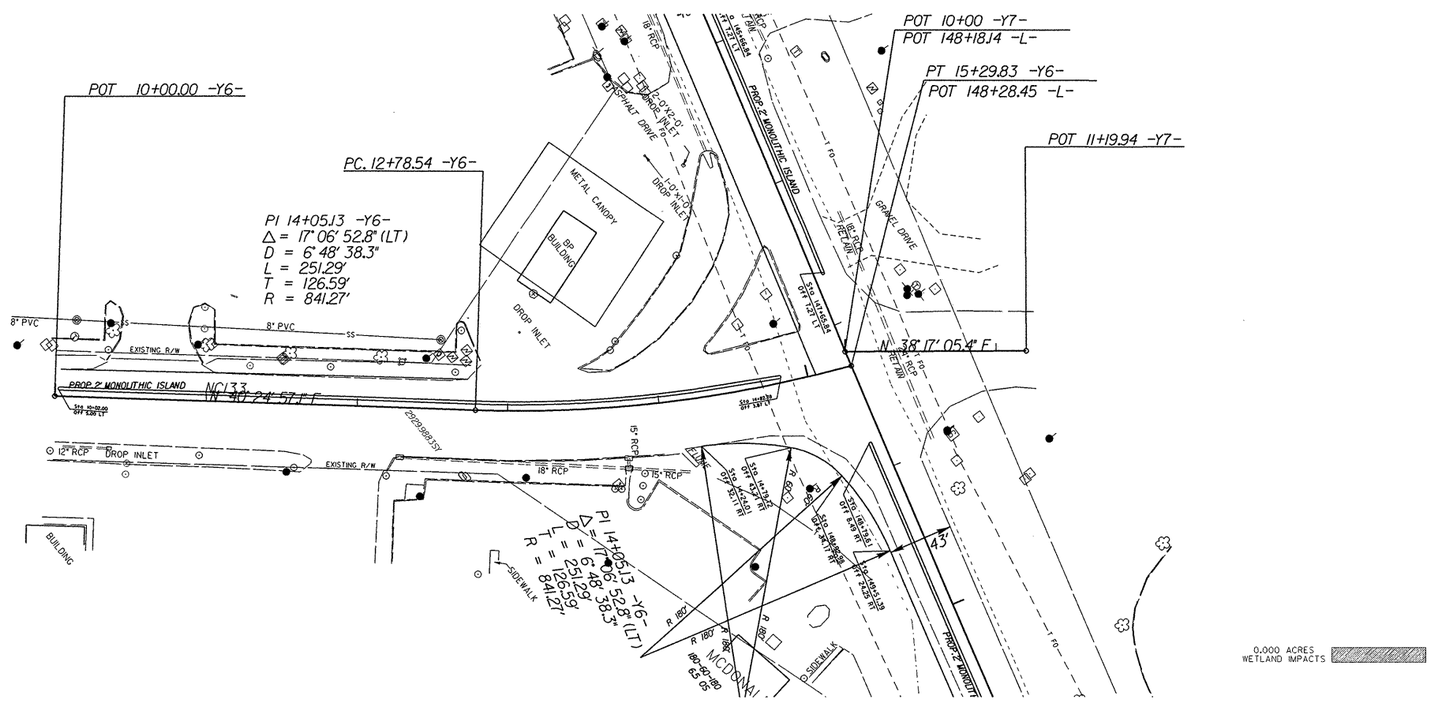


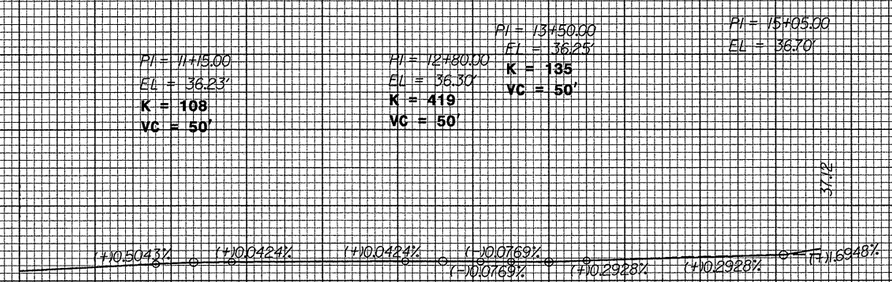


REVISIONS

8/17/99

$$$$CSETINES$$$$
$$$$CSEDUN$$$$
$$$$CSENAME$$$$