8/17/99

PROJECT REFERENCE NO.	SHEET NO.
WBS No. 38224	11
R/W SHEET NO.	
ROADWAY DESIGN ENGINEER	HYDRAULICS ENGINEER

REVISIONS

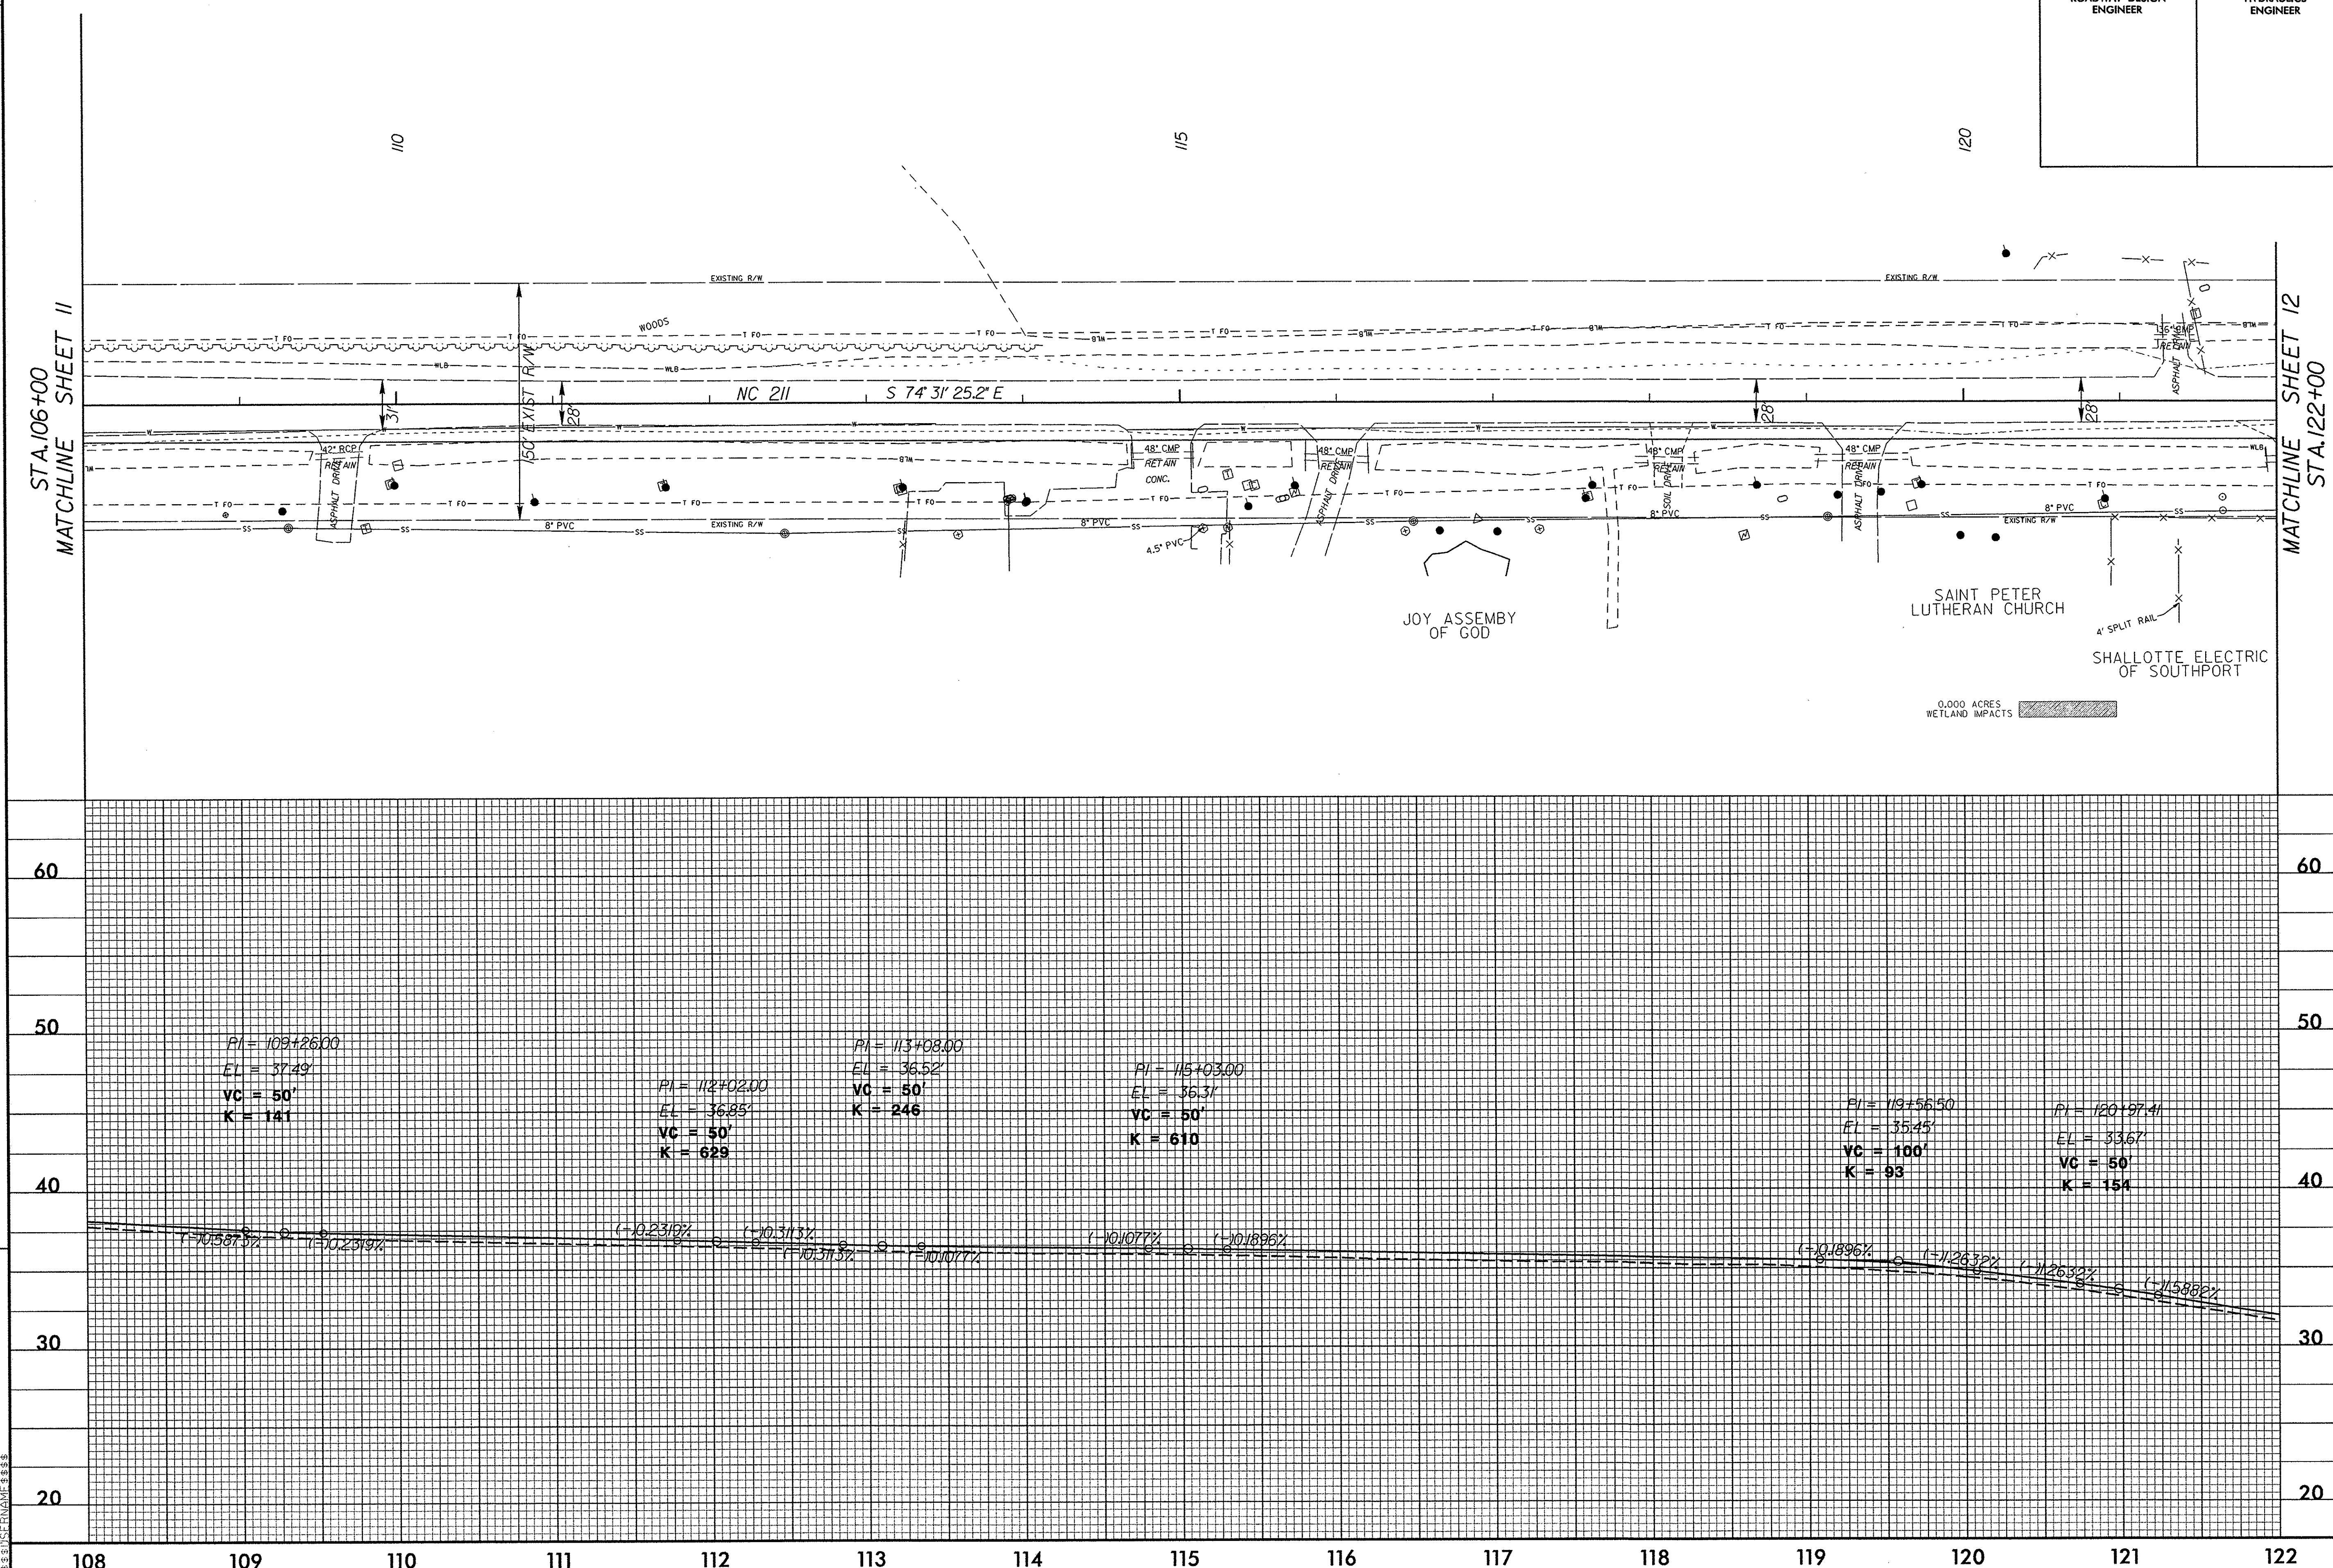

$$$$$$SYSTIME$$$$$
$$$$$$$$$$$$DGN$$$$$$$$$$$$$$$$$$$$$$
$$$$$$USERNAME$$$$$