PROJECT REFERENCE NO.	SHEET NO.
WBS No.38224	06
R/W SHEET NO.	
ROADWAY DESIGN ENGINEER	HYDRAULICS ENGINEER

REVISIONS

8/17/99

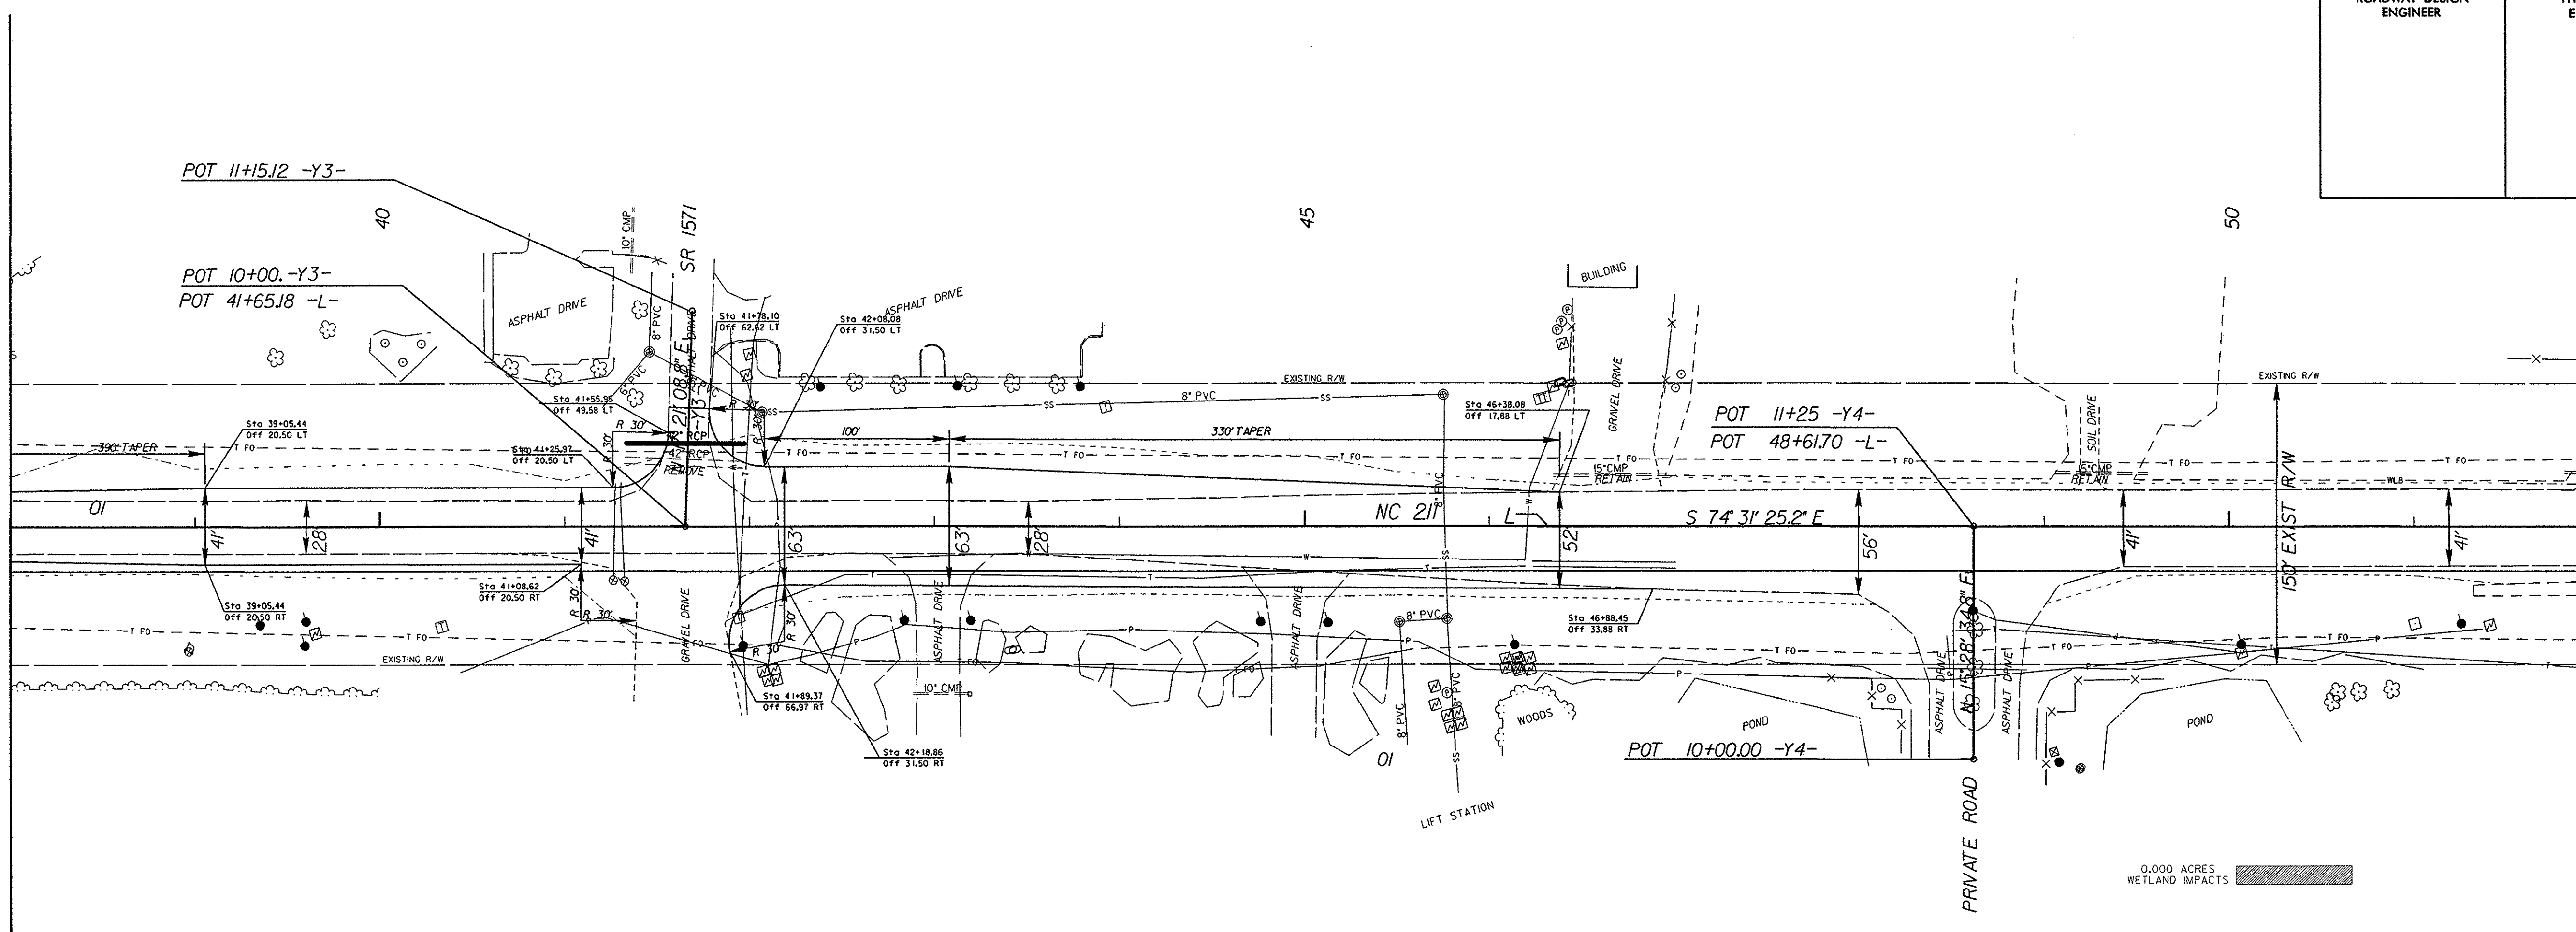

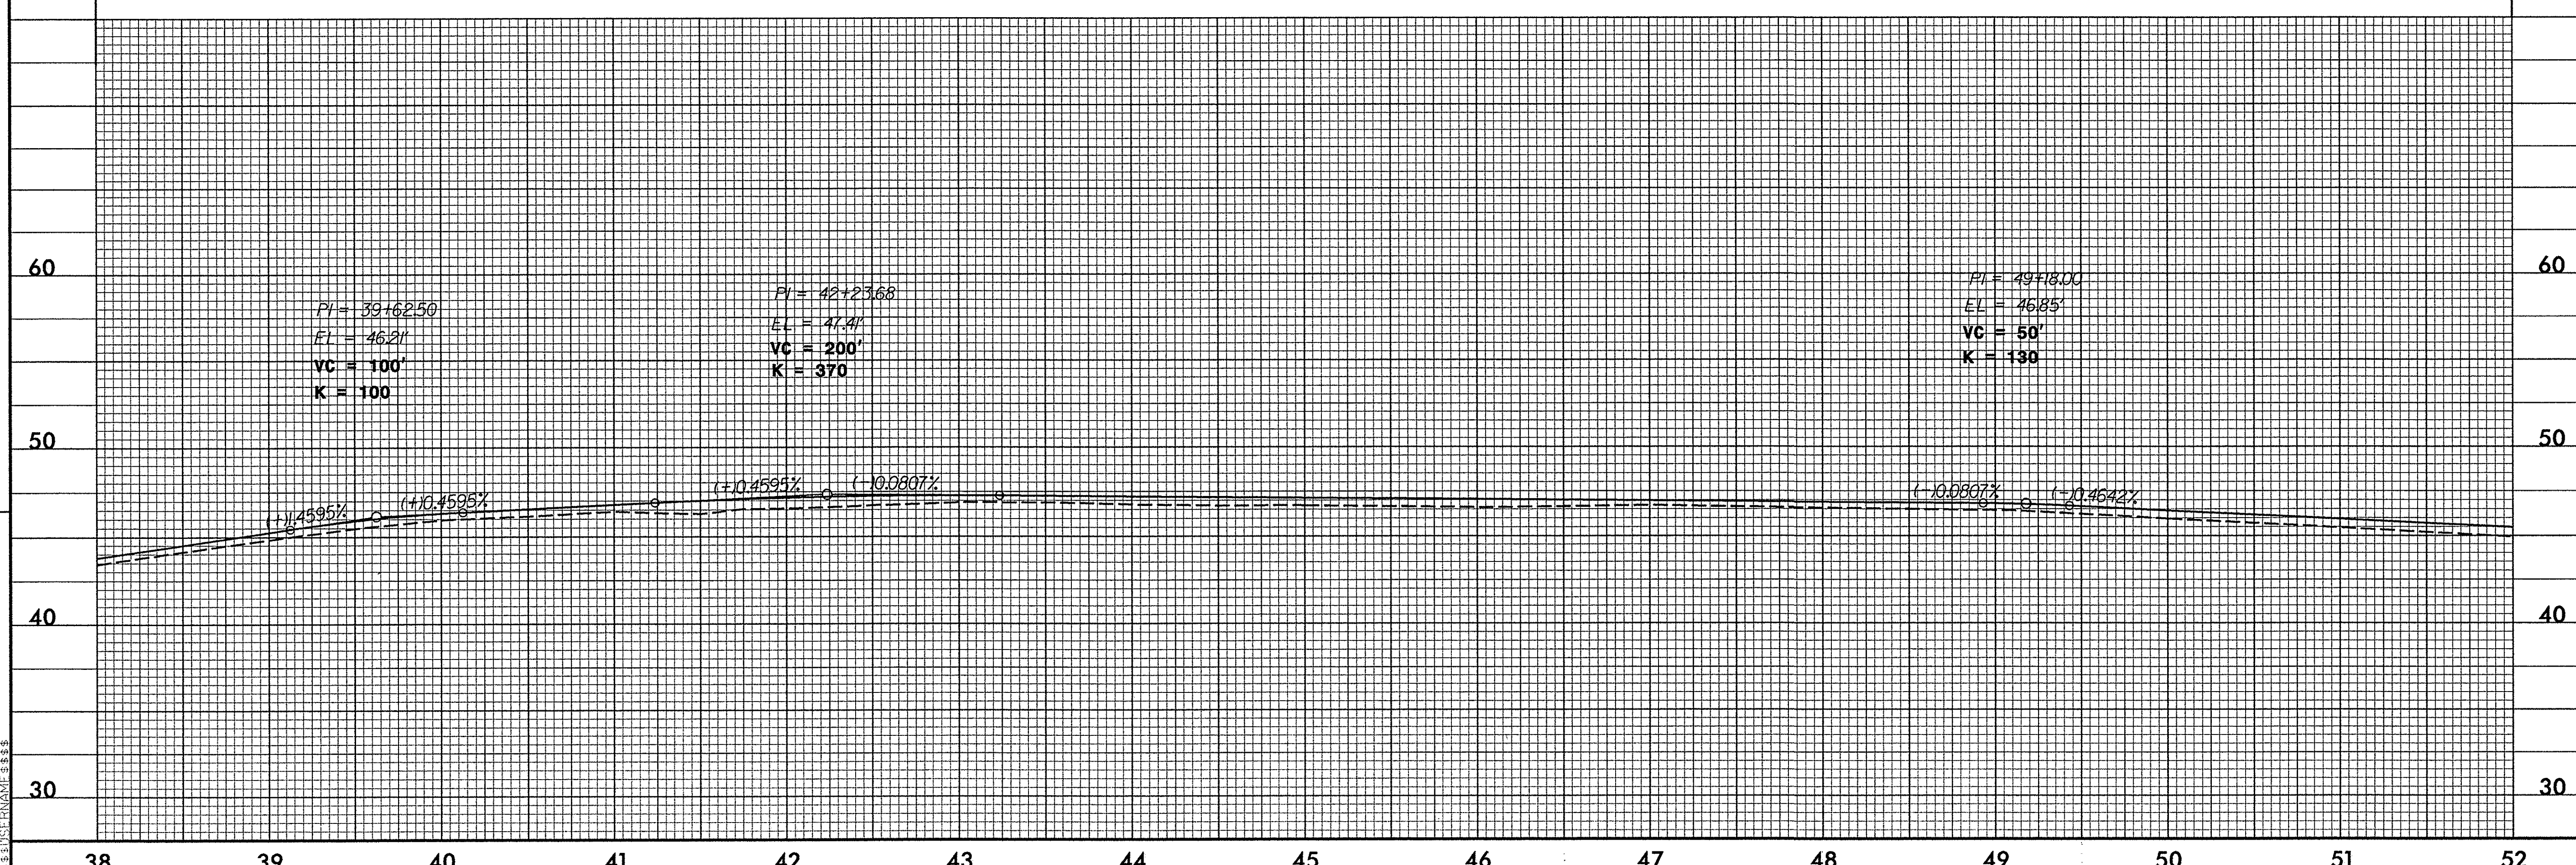

$$$$$SYSTIME$$$$$
$$$$$$$DGN$$$$$$$$$$$$$$$$
$$$$USERNAME$$$$