PROJECT REFERENCE NO.	SHEET NO.
WBS No. 38224	04
R/W SHEET NO.	
ROADWAY DESIGN ENGINEER	HYDRAULICS ENGINEER

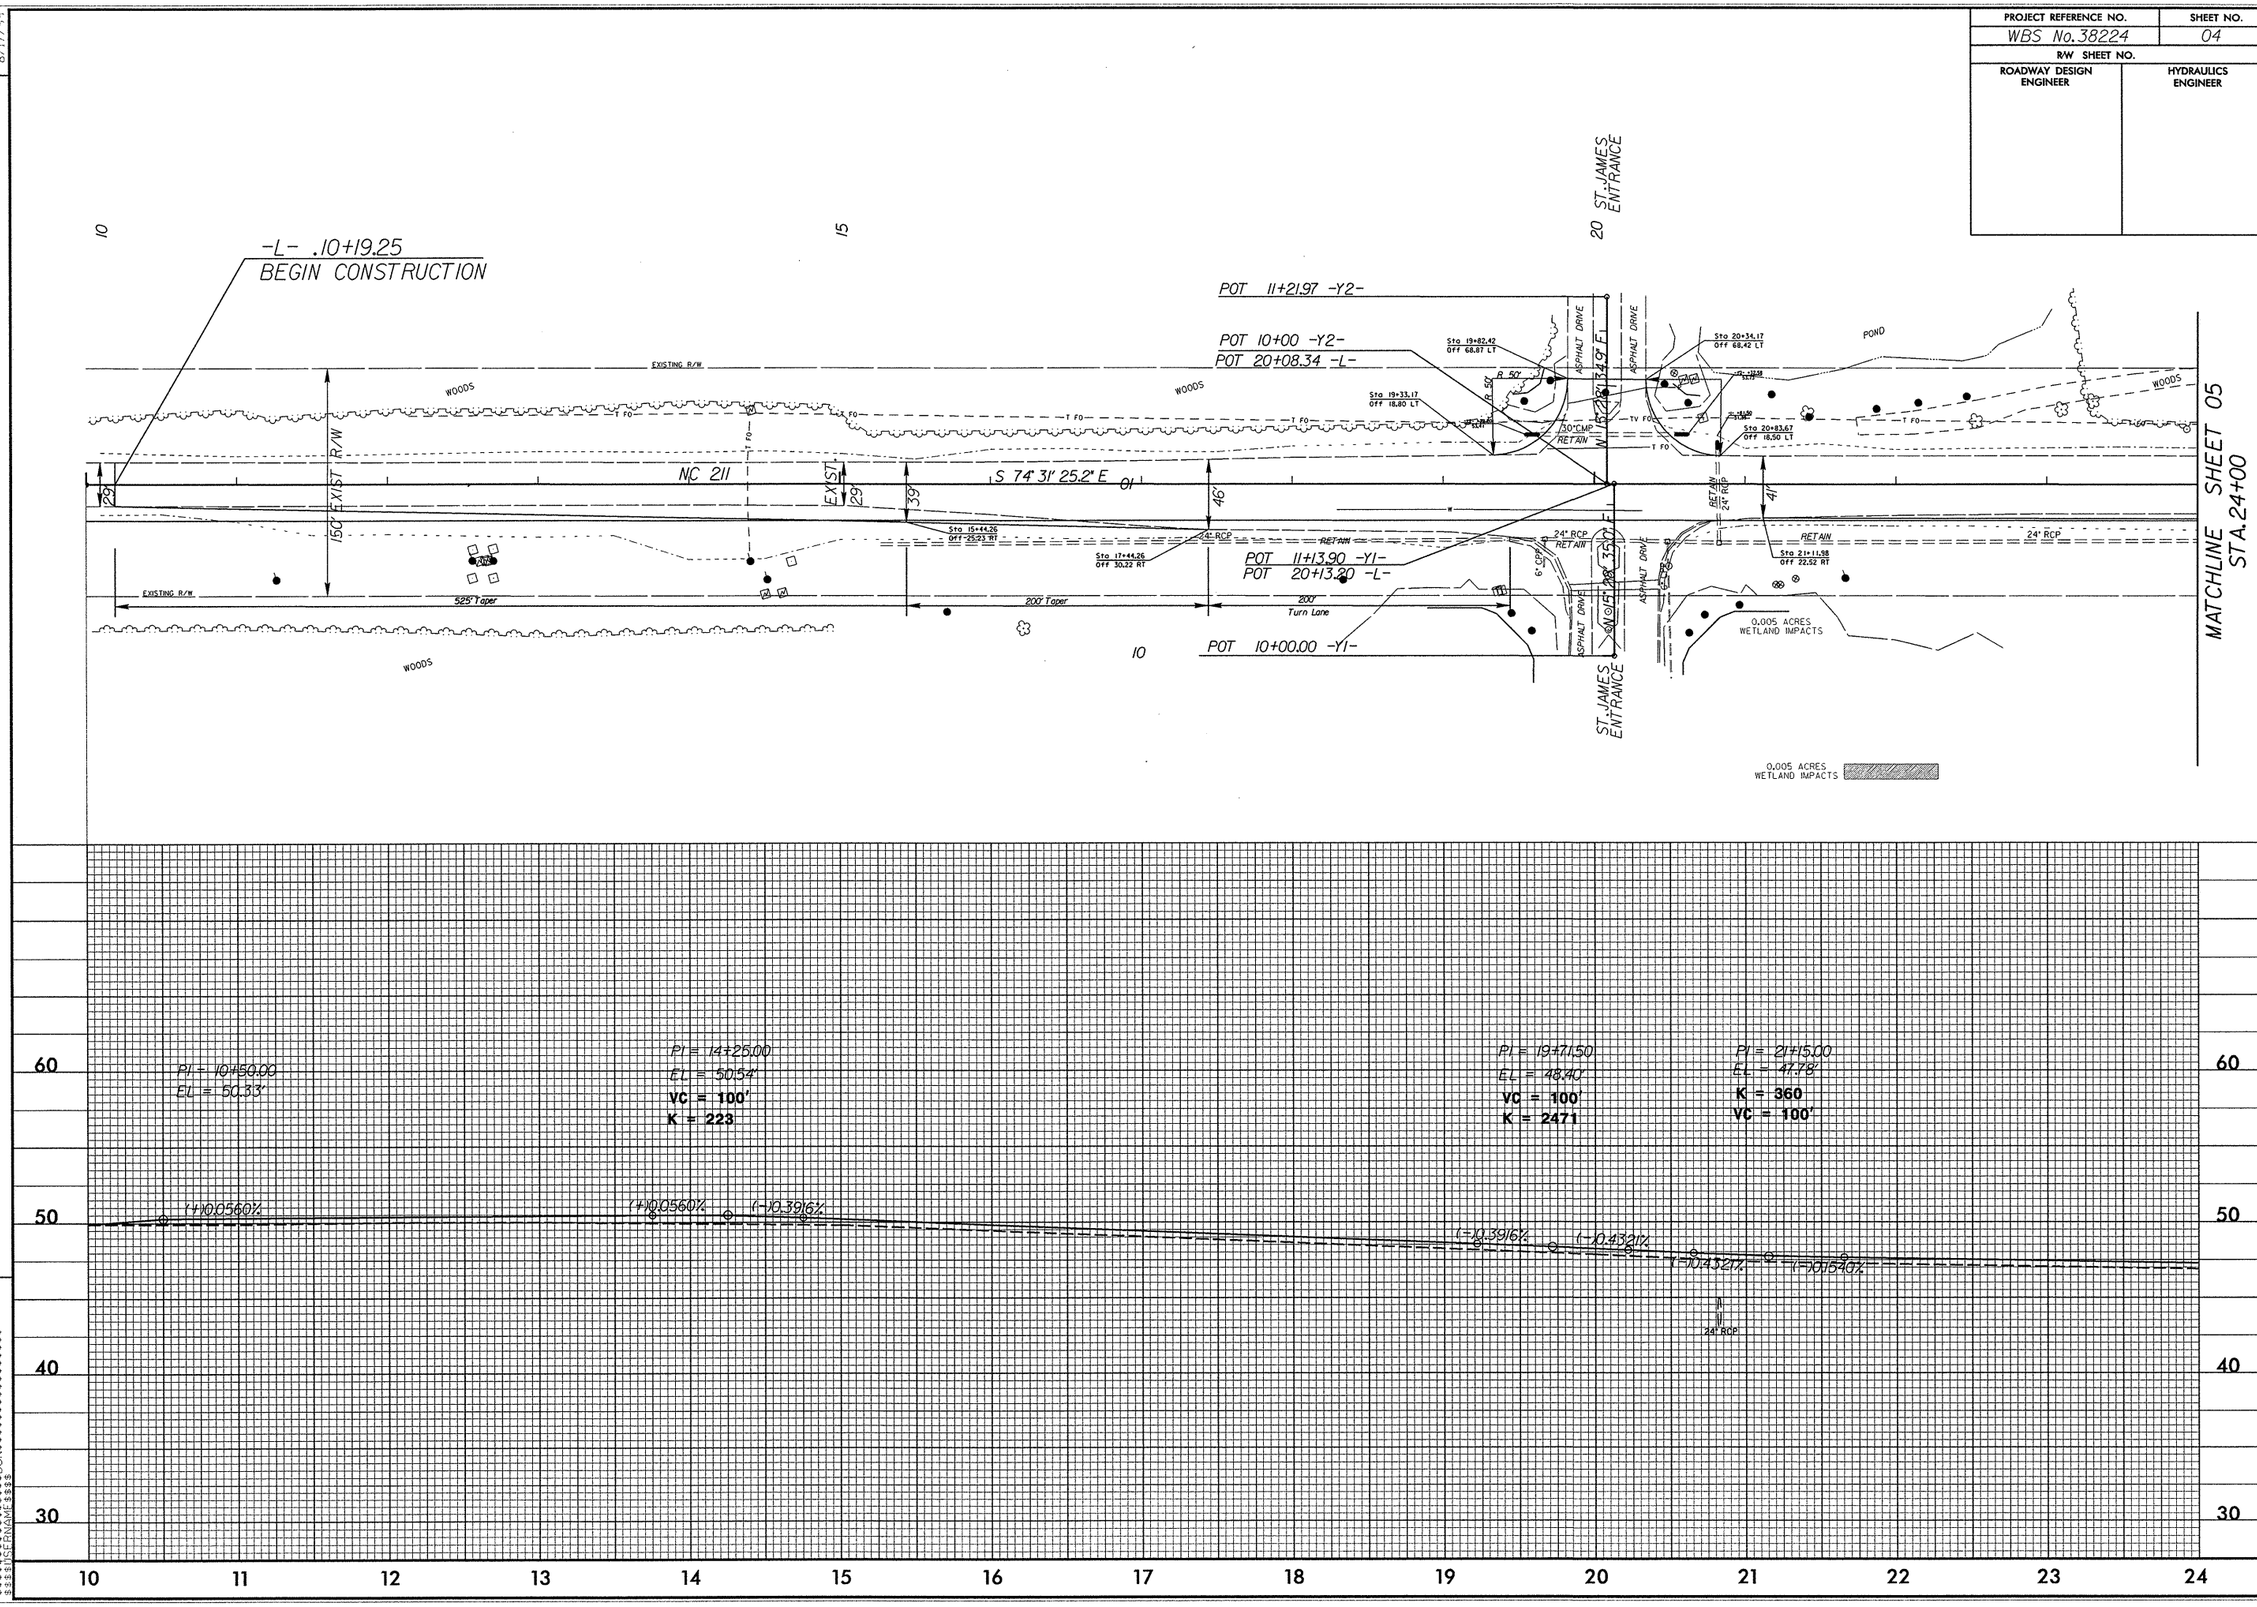

REVISIONS

8/17/99