PROJECT REFERENCE NO.	SHEET NO.
U-3302	SIG 22

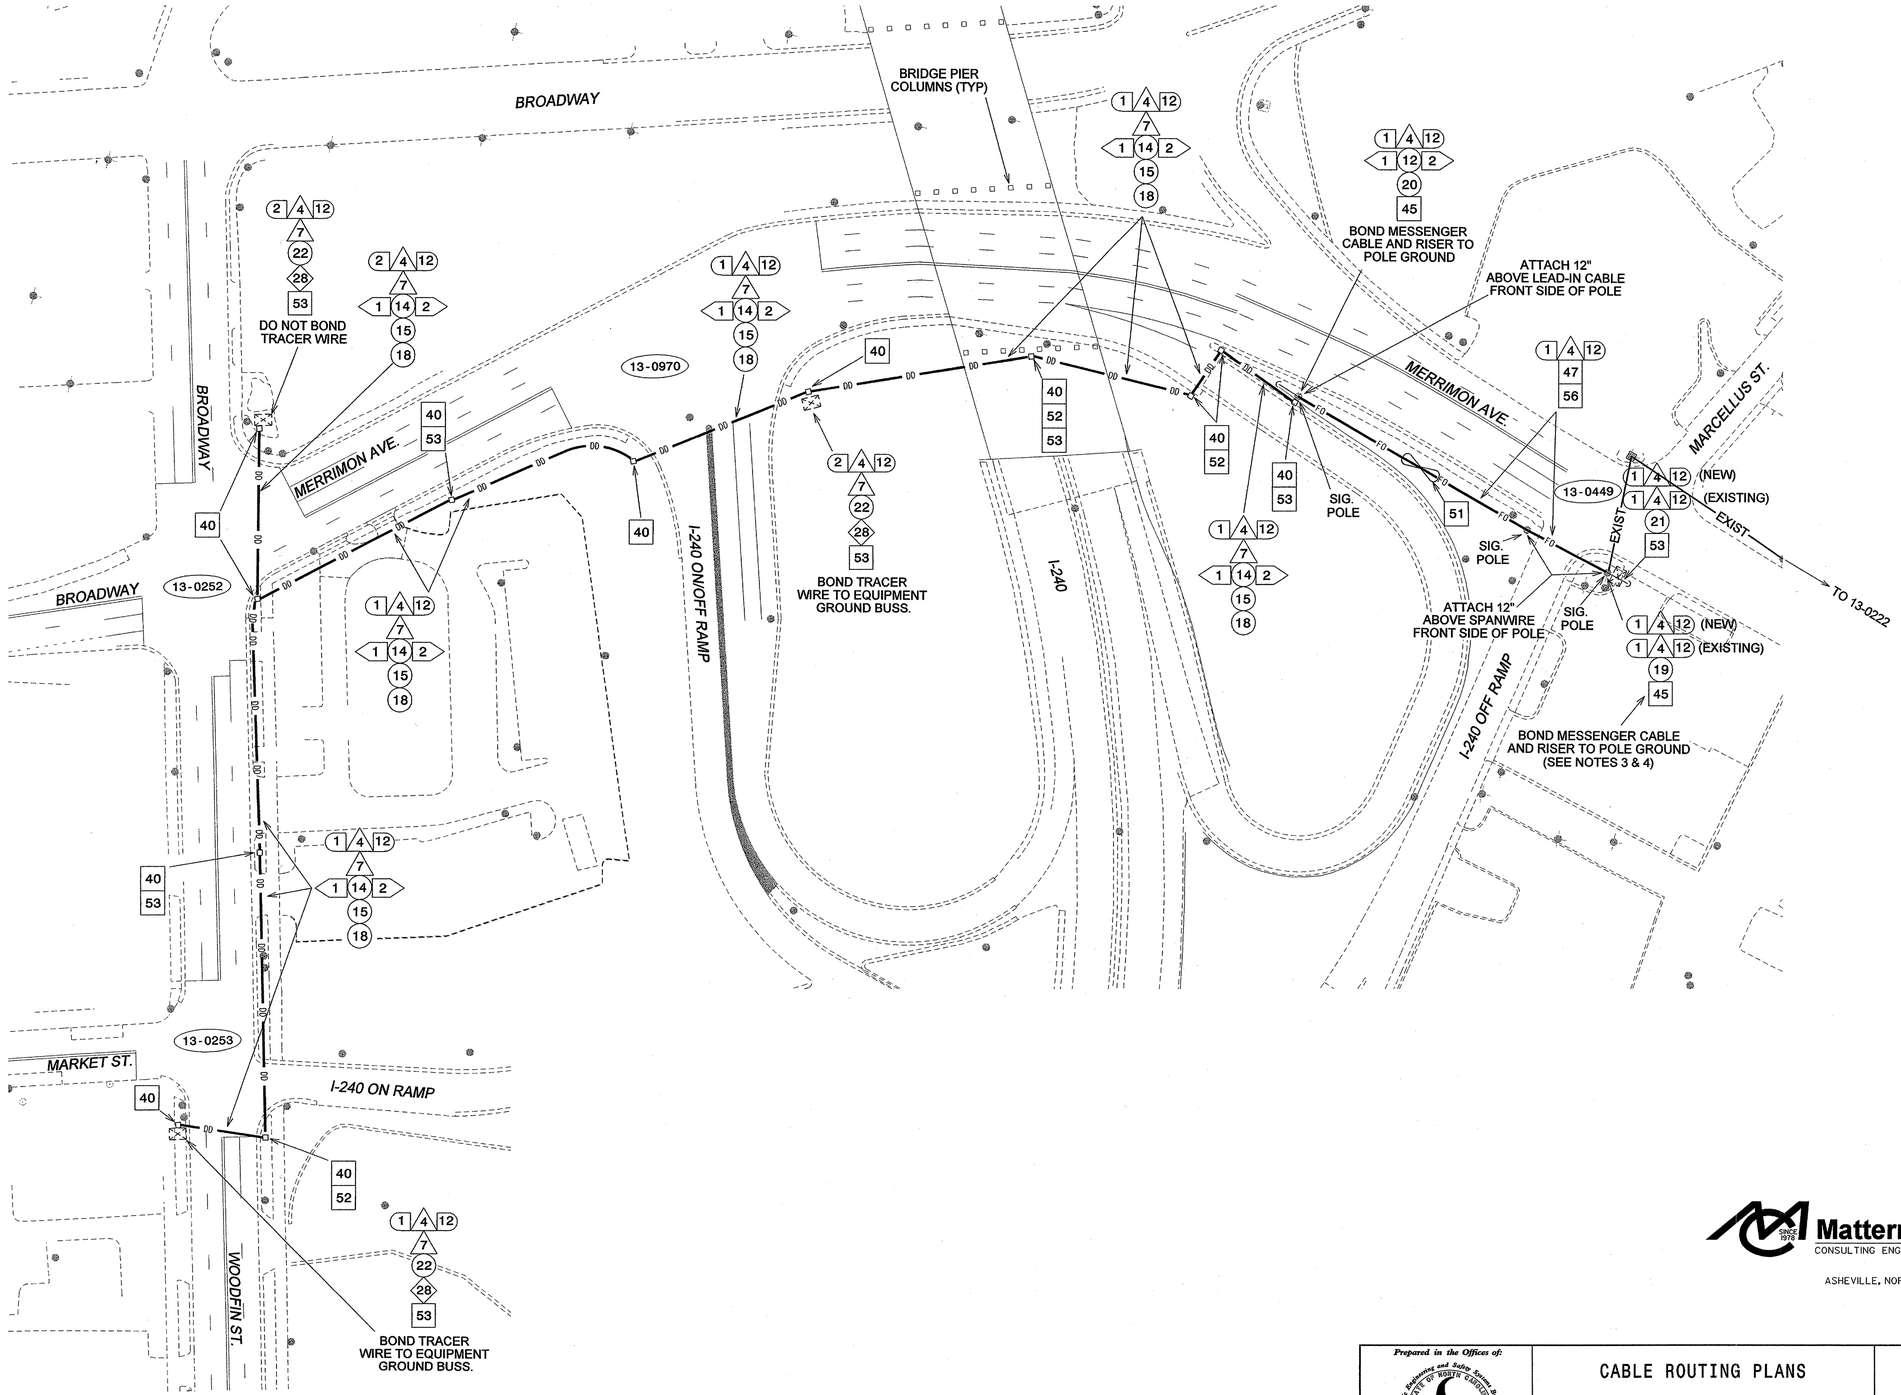

NOTES:

1. ALL WORK SHALL BE IN ACCORDANCE WITH THE "ROADWAY STANDARD DRAWINGS, NCDOT" DATED JANUARY 2002 AND THE "STANDARD SPECIFICATIONS FOR ROADS AND STRUCTURES", DATED JANUARY, 2002 AND THE PROJECT SPECIAL PROVISIONS.

2. ALL ATTACHMENT POINTS ARE 40" MINIMUM BELOW POWER, FRONT SIDE OF POLE, UNLESS OTHERWISE NOTED.

3. RE-SEAL RISER WITH HEAT SHRINK TUBING RETROFIT/EXPANSION KIT.

4. CONTRACTOR TO REVISE EXISTING INTERCONNECT CENTER AND FIBER OPTIC SPLICING AS SHOWN IN THE FIBER OPTIC SPLICE PLANS.

Mattern & Craig
CONSULTING ENGINEERS • SURVEYORS
12 BROAD STREET
ASHEVILLE, NORTH CAROLINA 28801
(828) 254-2201
FAX (828) 254-4562

Prepared in the Offices of:
Traffic Engineering and Safety Systems Branch
STATE OF NORTH CAROLINA DEPARTMENT OF TRANSPORTATION
Traffic Management Systems
122 N. McDowell St., Raleigh, NC 27603

SCALE 0 N/A NOT TO SCALE

CABLE ROUTING PLANS

US 25 (Merrimon Avenue)

Division 13 Buncombe County Asheville

PLAN DATE:	April 2004	REVIEWED BY:	Voso
PREPARED BY:	Kun	REVIEWED BY:	

REVISIONS	INIT.	DATE

SEAL
NORTH CAROLINA PROFESSIONAL SEAL 022599 ENGINEER JAMES B. VOSO
SIGNATURE 6/16/04 DATE
FILE: 2060D-CABLE-SHT-1

$$$$$$$$SETTING$$$$$$$$
$$$$$$$$STYLESHEET$$$$$$$$
$$$$$$$$USERNAME$$$$$$$$