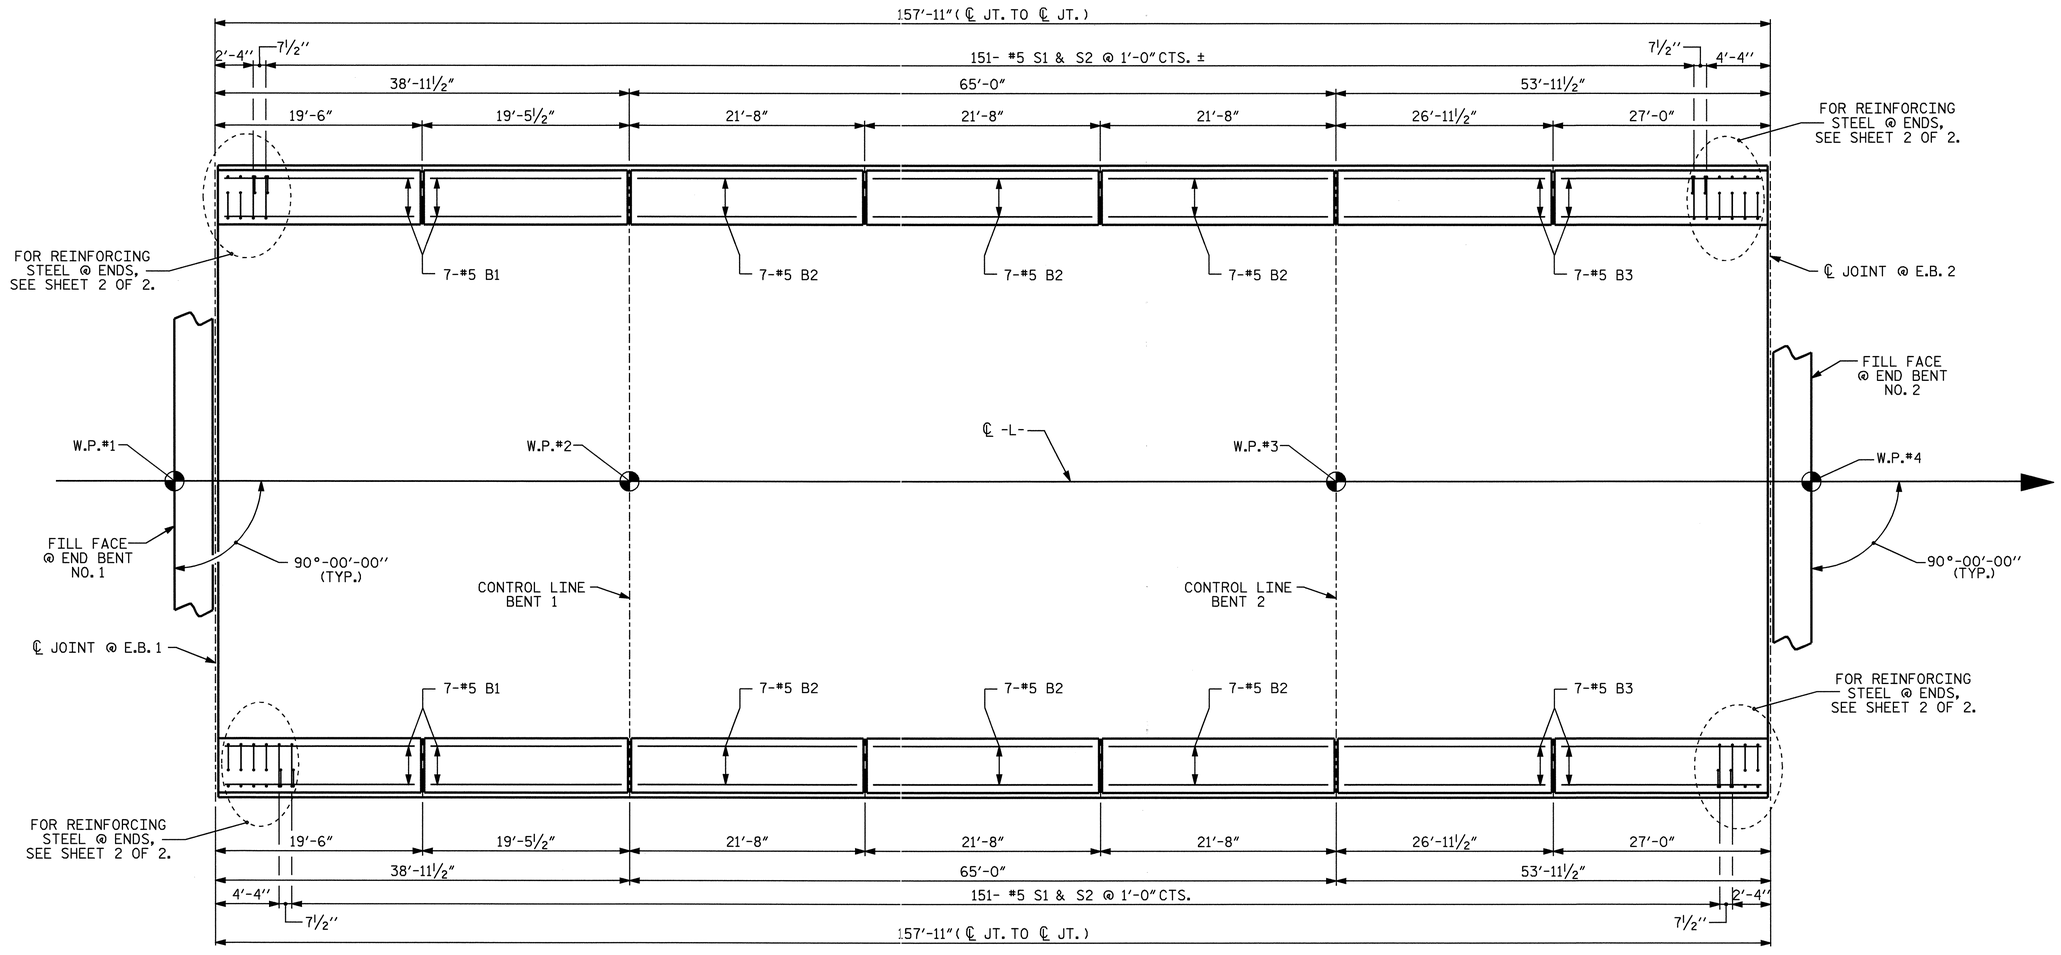

PLAN

PROJECT NO. B-3875

MOORE COUNTY

STATION: 17+70.00-L-

SHEET 1 OF 2

STATE OF NORTH CAROLINA
DEPARTMENT OF TRANSPORTATION
RALEIGH

SUPERSTRUCTURE
CONCRETE
BARRIER RAIL

NORTH CAROLINA PROFESSIONAL SEAL 11905 ENGINEER WILLIAM A. DAVIS
2/22/05

REVISIONS							SHEET NO.
NO.	BY:	DATE:	NO.	BY:	DATE:		S-13
1			3				TOTAL SHEETS
2			4				33

DRAWN BY : J.D. HAWK DATE : 8/03
CHECKED BY : J.G. KHARVA DATE : 8/03