PROJECT REFERENCE NO.	SHEET NO.
B-3926	6

ROADWAY DESIGN ENGINEER

NORTH CAROLINA PROFESSIONAL SEAL 21122 ENGINEER MICHAEL T. MERRITT

HYDRAULICS ENGINEER
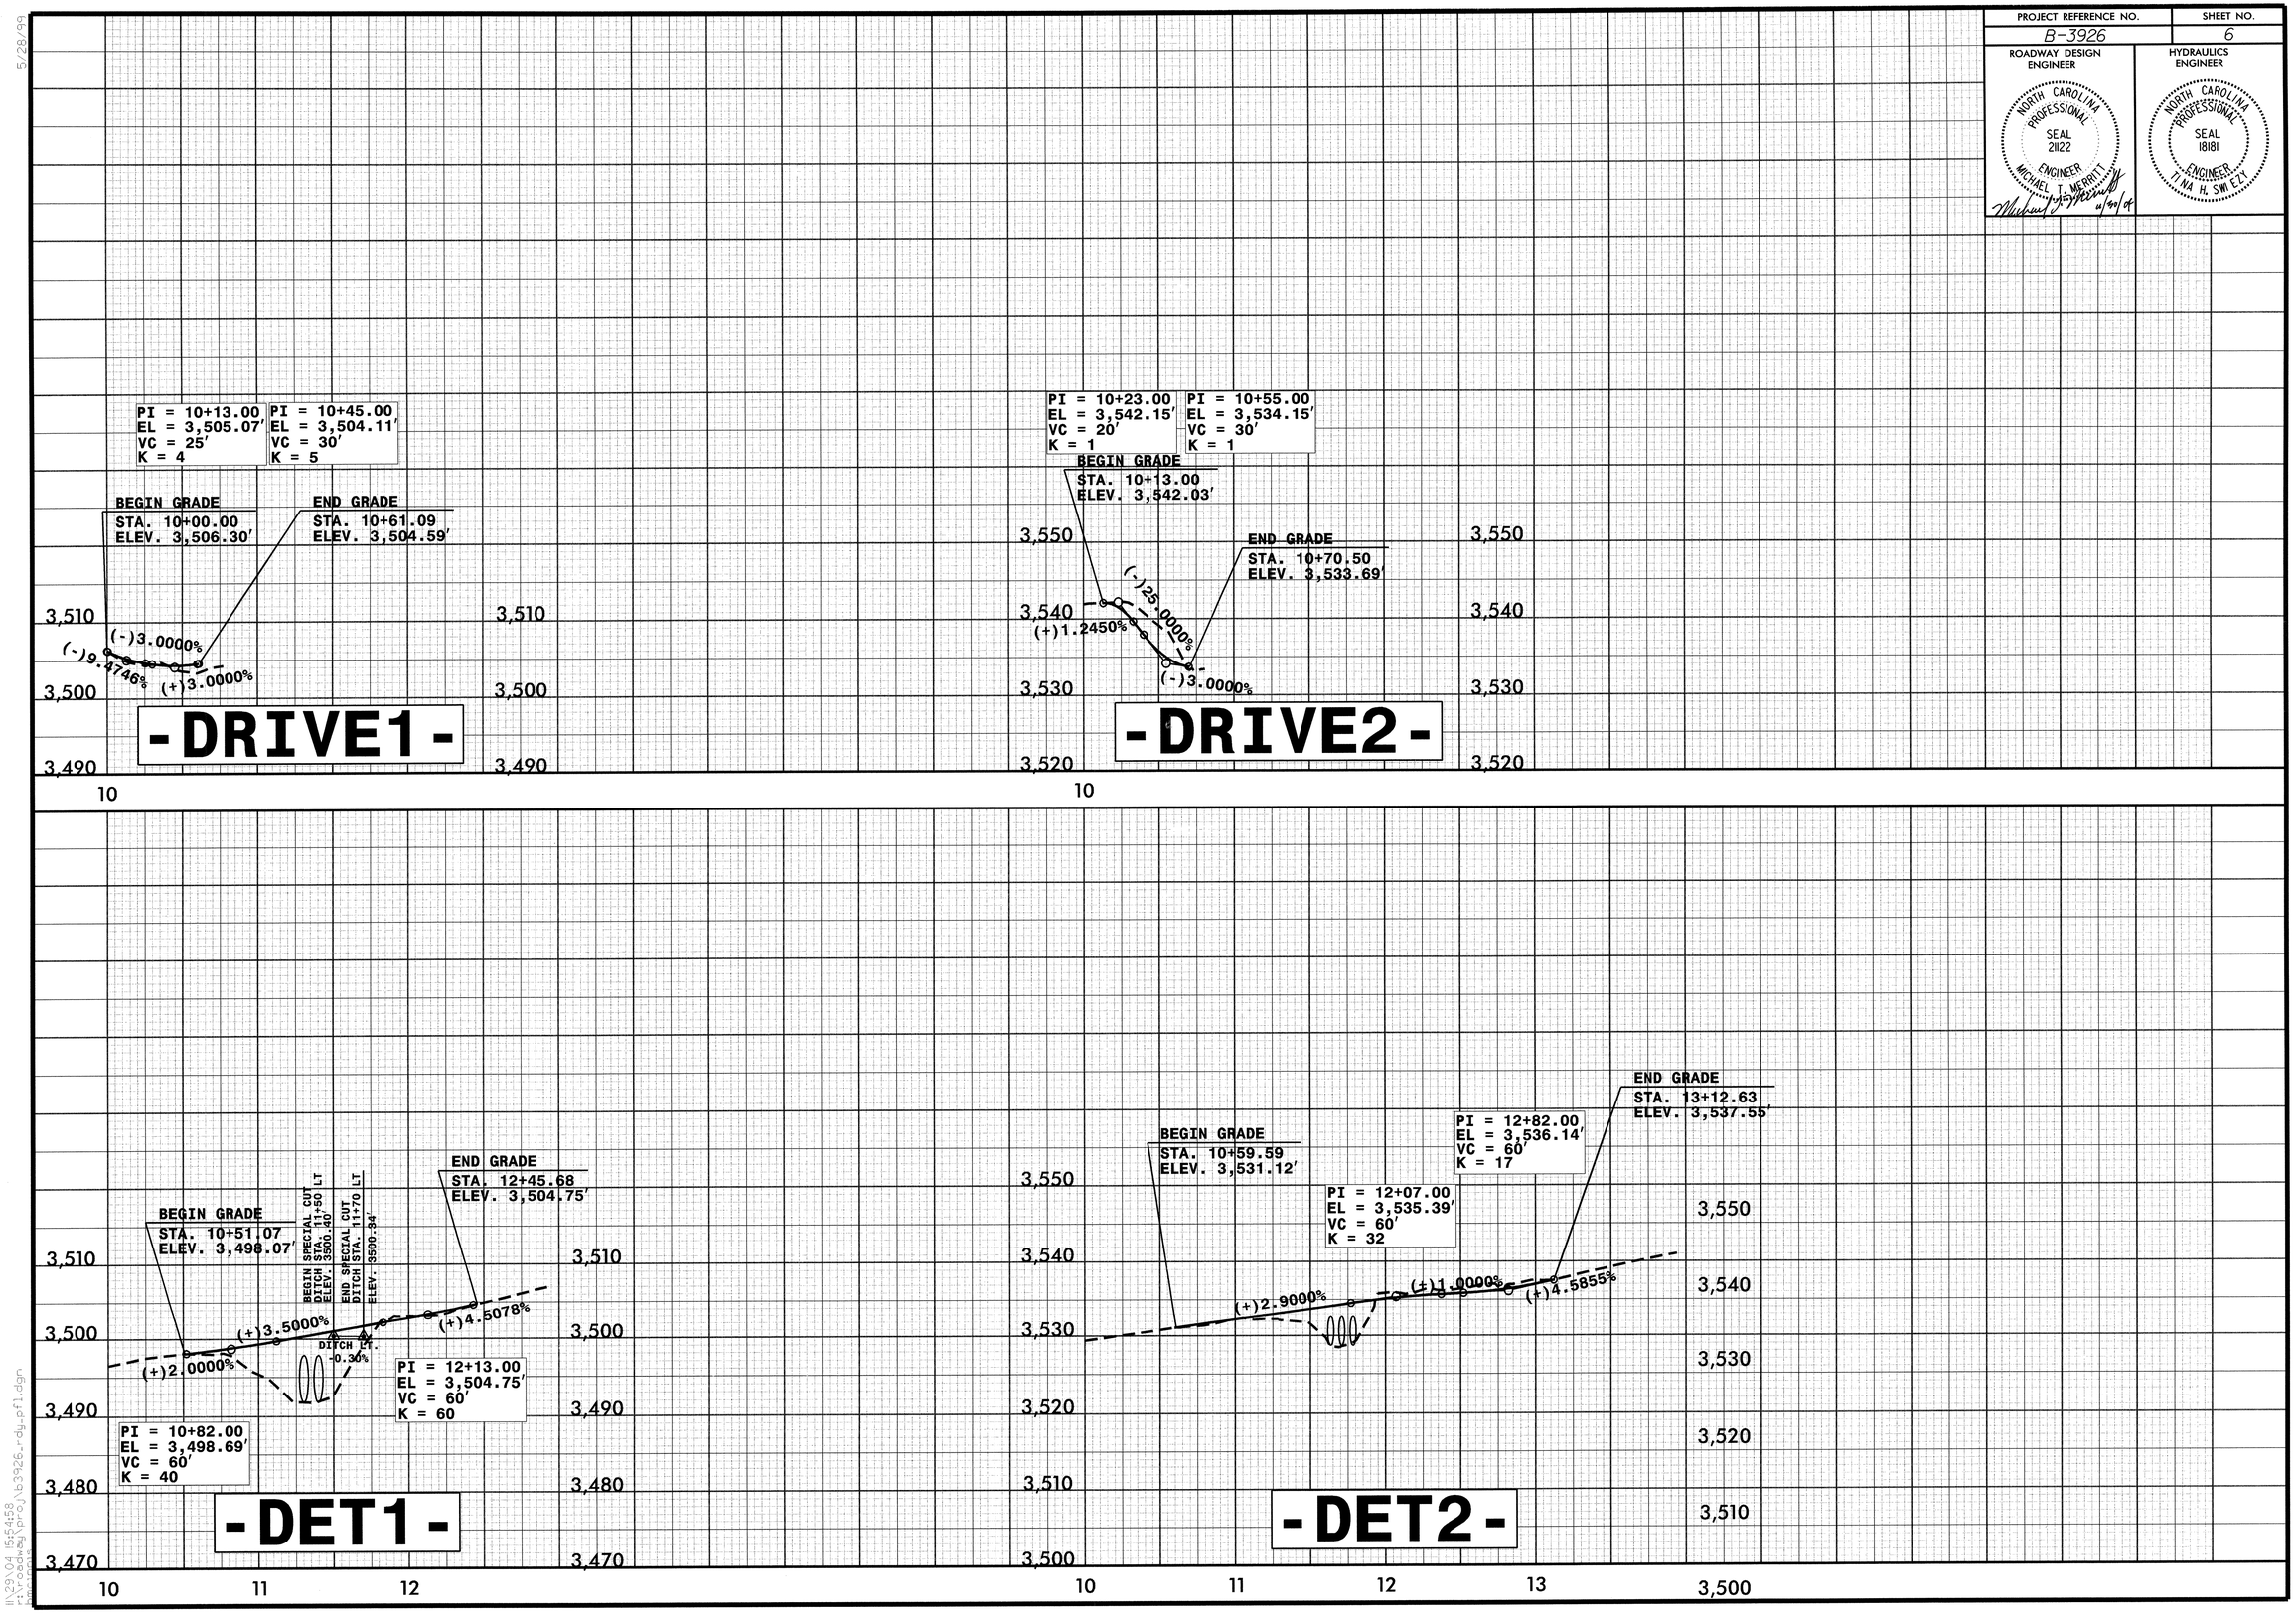
NORTH CAROLINA PROFESSIONAL SEAL 18181 ENGINEER TINA H. SWIEZY