PROFILE 15 FEET LEFT
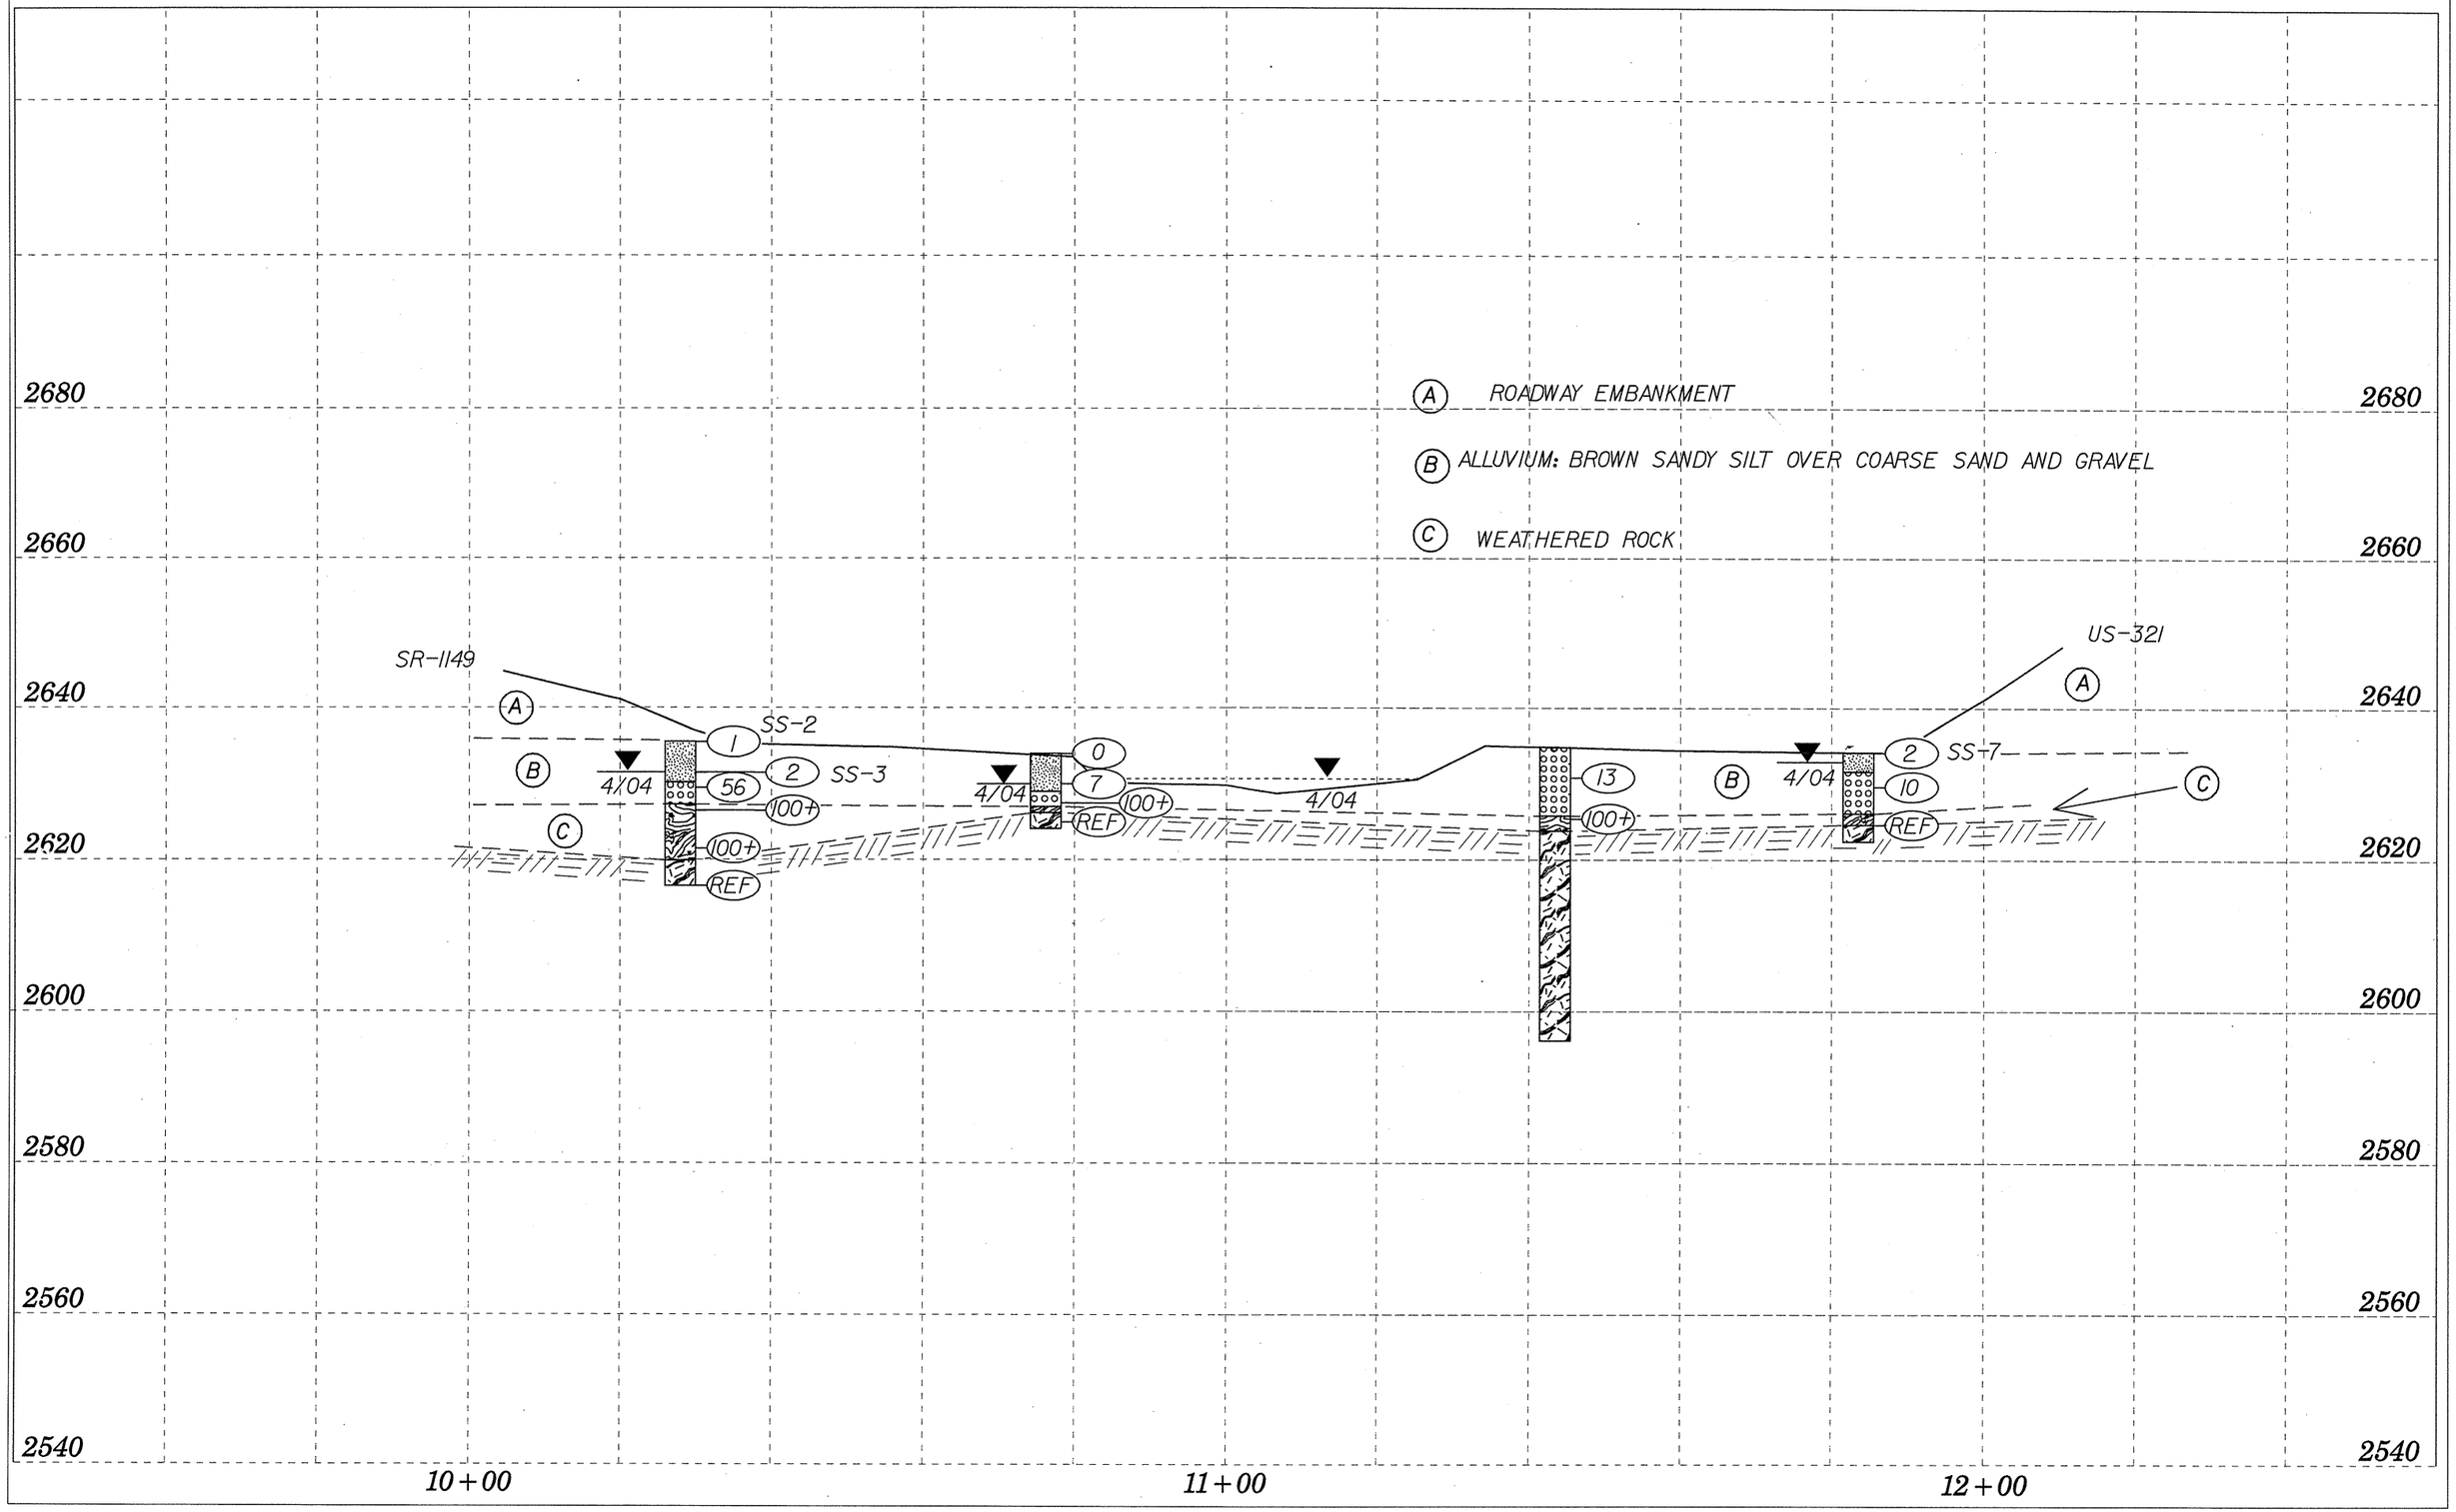
PROJECT 33356.1.1
COUNTY WATAUGA
SHEET 6 OF 17