PROJECT REFERENCE NO.	SHEET NO.
B-2905	U0-2

UTILITIES BY OTHERS

NOTE:
ALL PROPOSED UTILITY WORK SHOWN ON THIS SHEET WILL BE DONE BY OTHERS

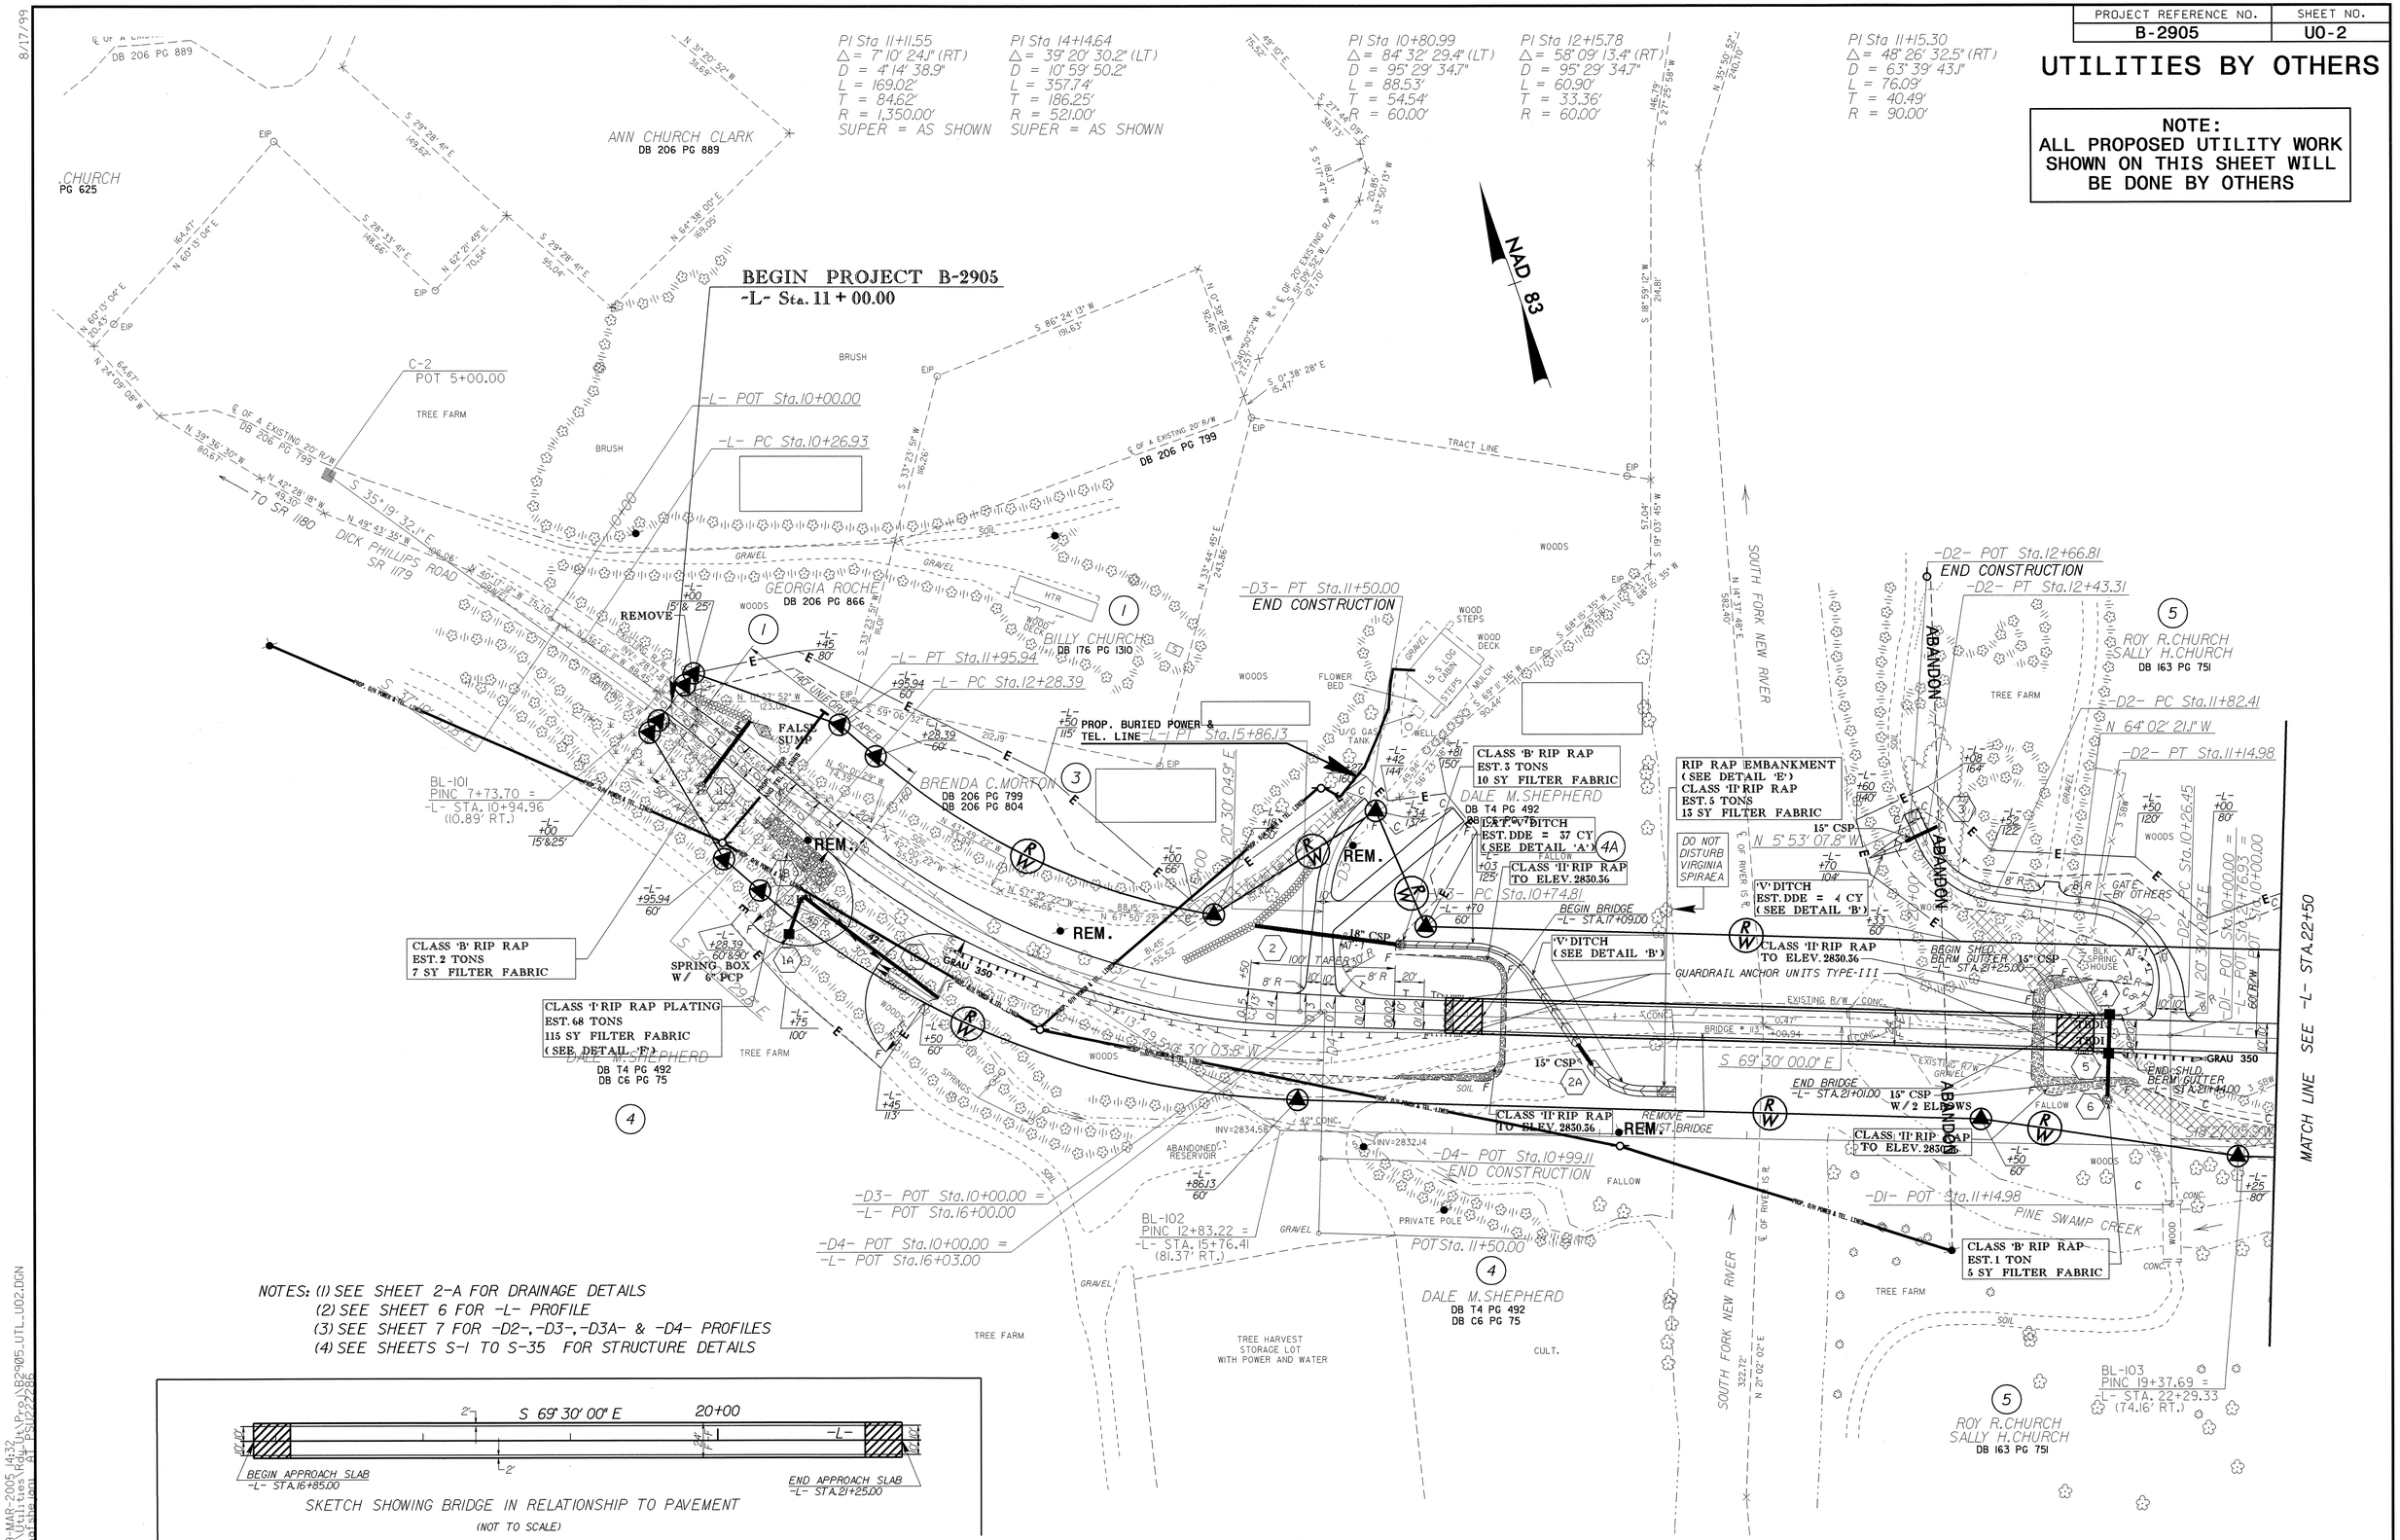

NOTES: (1) SEE SHEET 2-A FOR DRAINAGE DETAILS
(2) SEE SHEET 6 FOR -L- PROFILE
(3) SEE SHEET 7 FOR -D2-, -D3-, -D3A- & -D4- PROFILES
(4) SEE SHEETS S-1 TO S-35 FOR STRUCTURE DETAILS

8/17/99

09-MAR-2005 14:32
R:\Utilities\Rdy_Ut\Proj\B2905_UTL_U02.DGN
bdsine (an) AT PS\022286