R:\Structures\B3828\padkins\Microstation\B3828_sd_PS_01.dgn
tcoggins

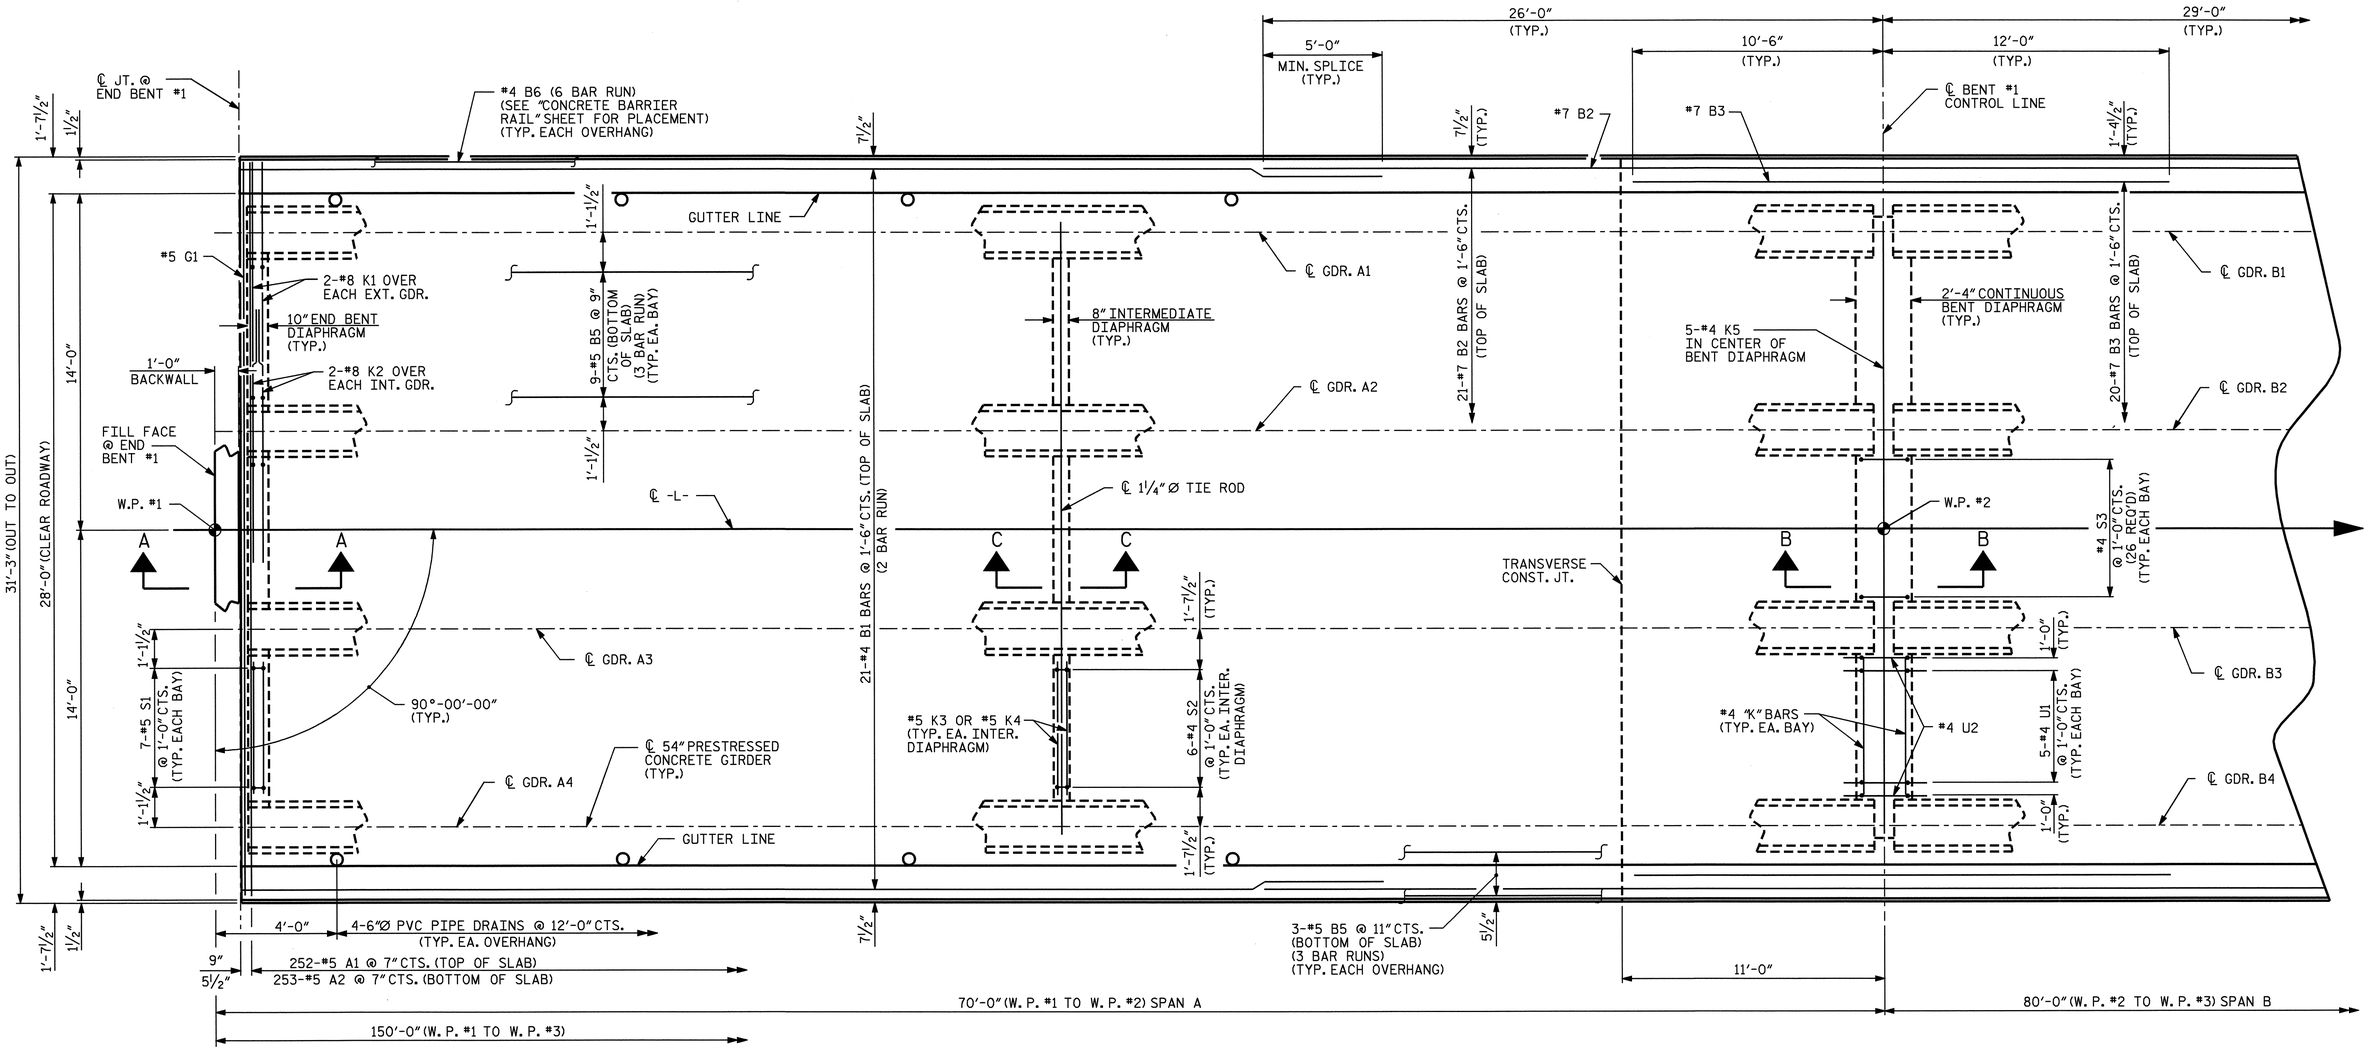

PLAN OF SPAN A

(FOR SECTION A-A, B-B AND C-C, SEE "TYPICAL SECTION DETAILS" SHEET 2 OF 2.)

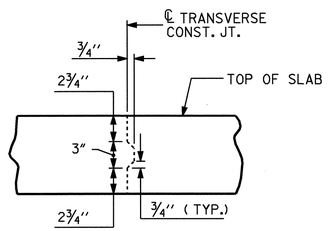

TRANSVERSE CONSTRUCTION JOINT DETAIL

NOTE: REINFORCING STEEL IN SLAB NOT SHOWN. LONGITUDINAL REINFORCING STEEL SHALL BE CONTINUOUS THRU JOINT

DRAWN BY : PEGGY ADKINS DATE : 3-03
CHECKED BY : T. AVERETTE DATE : 4-03

NORTH CAROLINA PROFESSIONAL SEAL 14045 ENGINEER TIMOTHY L. COGGINS
4/4/05

PROJECT NO. B-3828
CLEVELAND COUNTY
STATION: 14+65.00 -L-
SHEET 1 OF 2

STATE OF NORTH CAROLINA
DEPARTMENT OF TRANSPORTATION
RALEIGH

SUPERSTRUCTURE
PLAN OF SPAN A

REVISIONS						SHEET NO.
NO.	BY:	DATE:	NO.	BY:	DATE:	S-6
1			3			TOTAL SHEETS
2			4			30