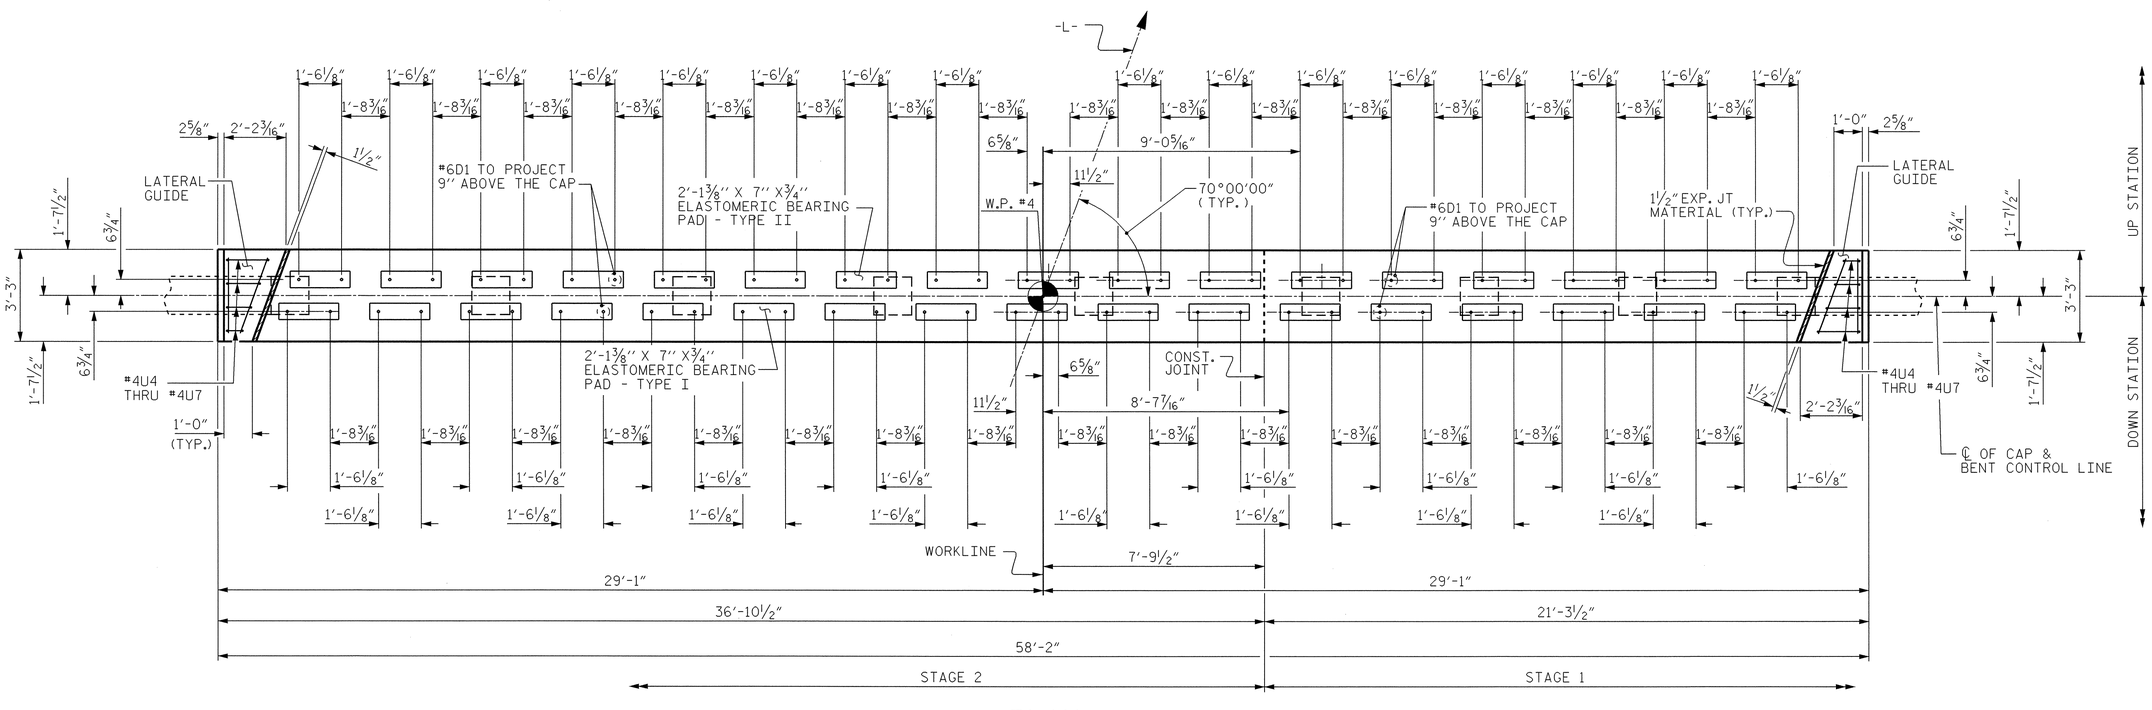

PLAN

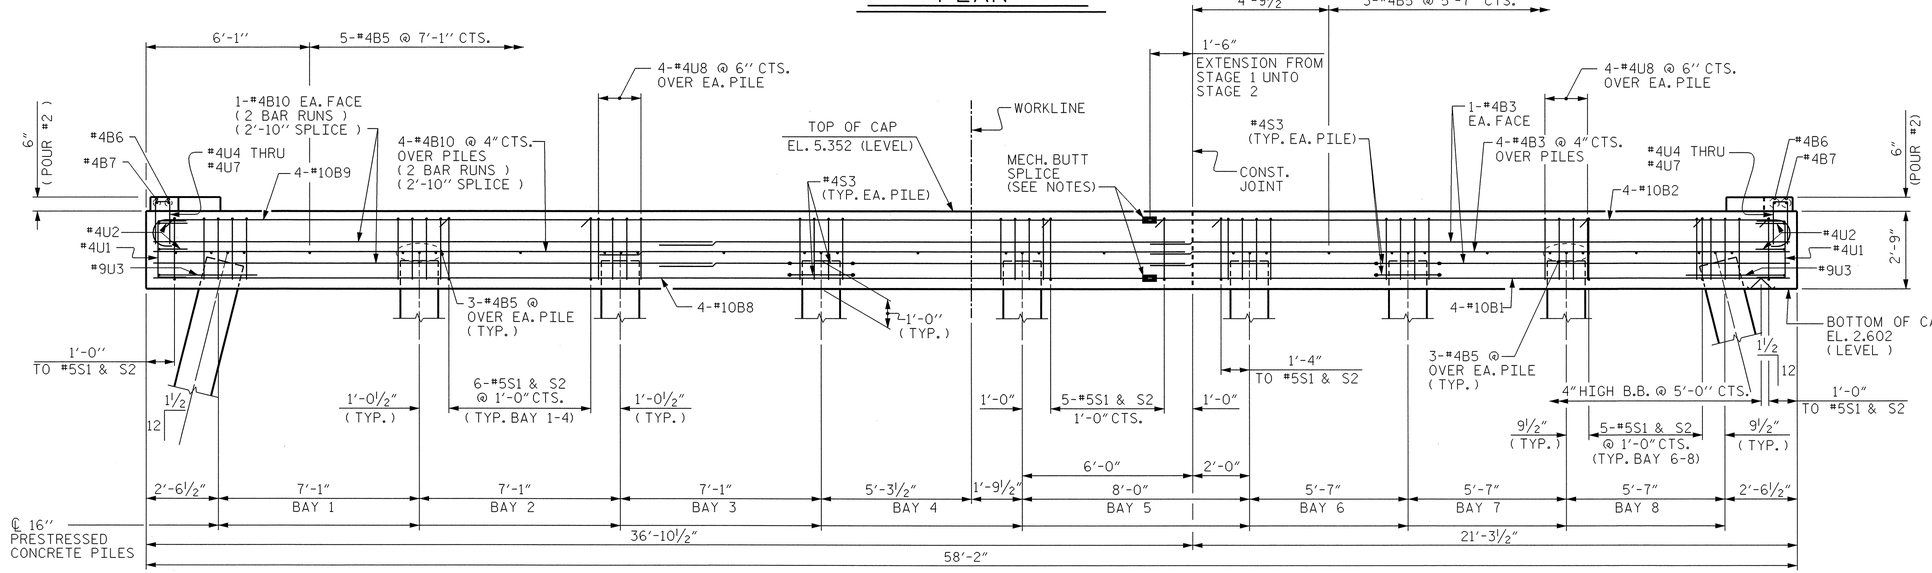

ELEVATION

EXTEND #4B3 1'-6" INTO STAGE 2 FOR 1'-6" SPLICE

NORTH CAROLINA PROFESSIONAL SEAL 20211 ENGINEER THOMAS G. PAYNE
6/24/04

PROJECT NO. B-3445
CURRITUCK COUNTY
STATION: 24+18.00 -L-

SHEET 1 OF 2

STATE OF NORTH CAROLINA
DEPARTMENT OF TRANSPORTATION
RALEIGH

SUBSTRUCTURE
BENT 3

REVISIONS						SHEET NO.
NO.	BY:	DATE:	NO.	BY:	DATE:	S-35
1			3			TOTAL SHEETS
2			4			43

DRAWN BY : W.R. BRILEY/JPA DATE : 3/18/02
CHECKED BY : D.B. MOORE/HAL DATE : 4/10/02

23-JUN-2004 16:32
W:\squadt\b3445\finalplans\b34501b3.dgn
klayne