NOTES

FOR ADHESIVELY ANCHORED BARS, SEE "CONSTRUCTION SEQUENCE" SHEET AND SPECIAL PROVISIONS.

HOLES FOR ADHESIVELY ANCHORED "S10" BARS SHALL BE FIELD DRILLED.

FOR PLAN OF TYPE I THRU IV CORED SLAB UNITS, SEE " PLAN OF 3'-0"X 1'-9" CORED SLAB UNIT "FOR DETAILS.

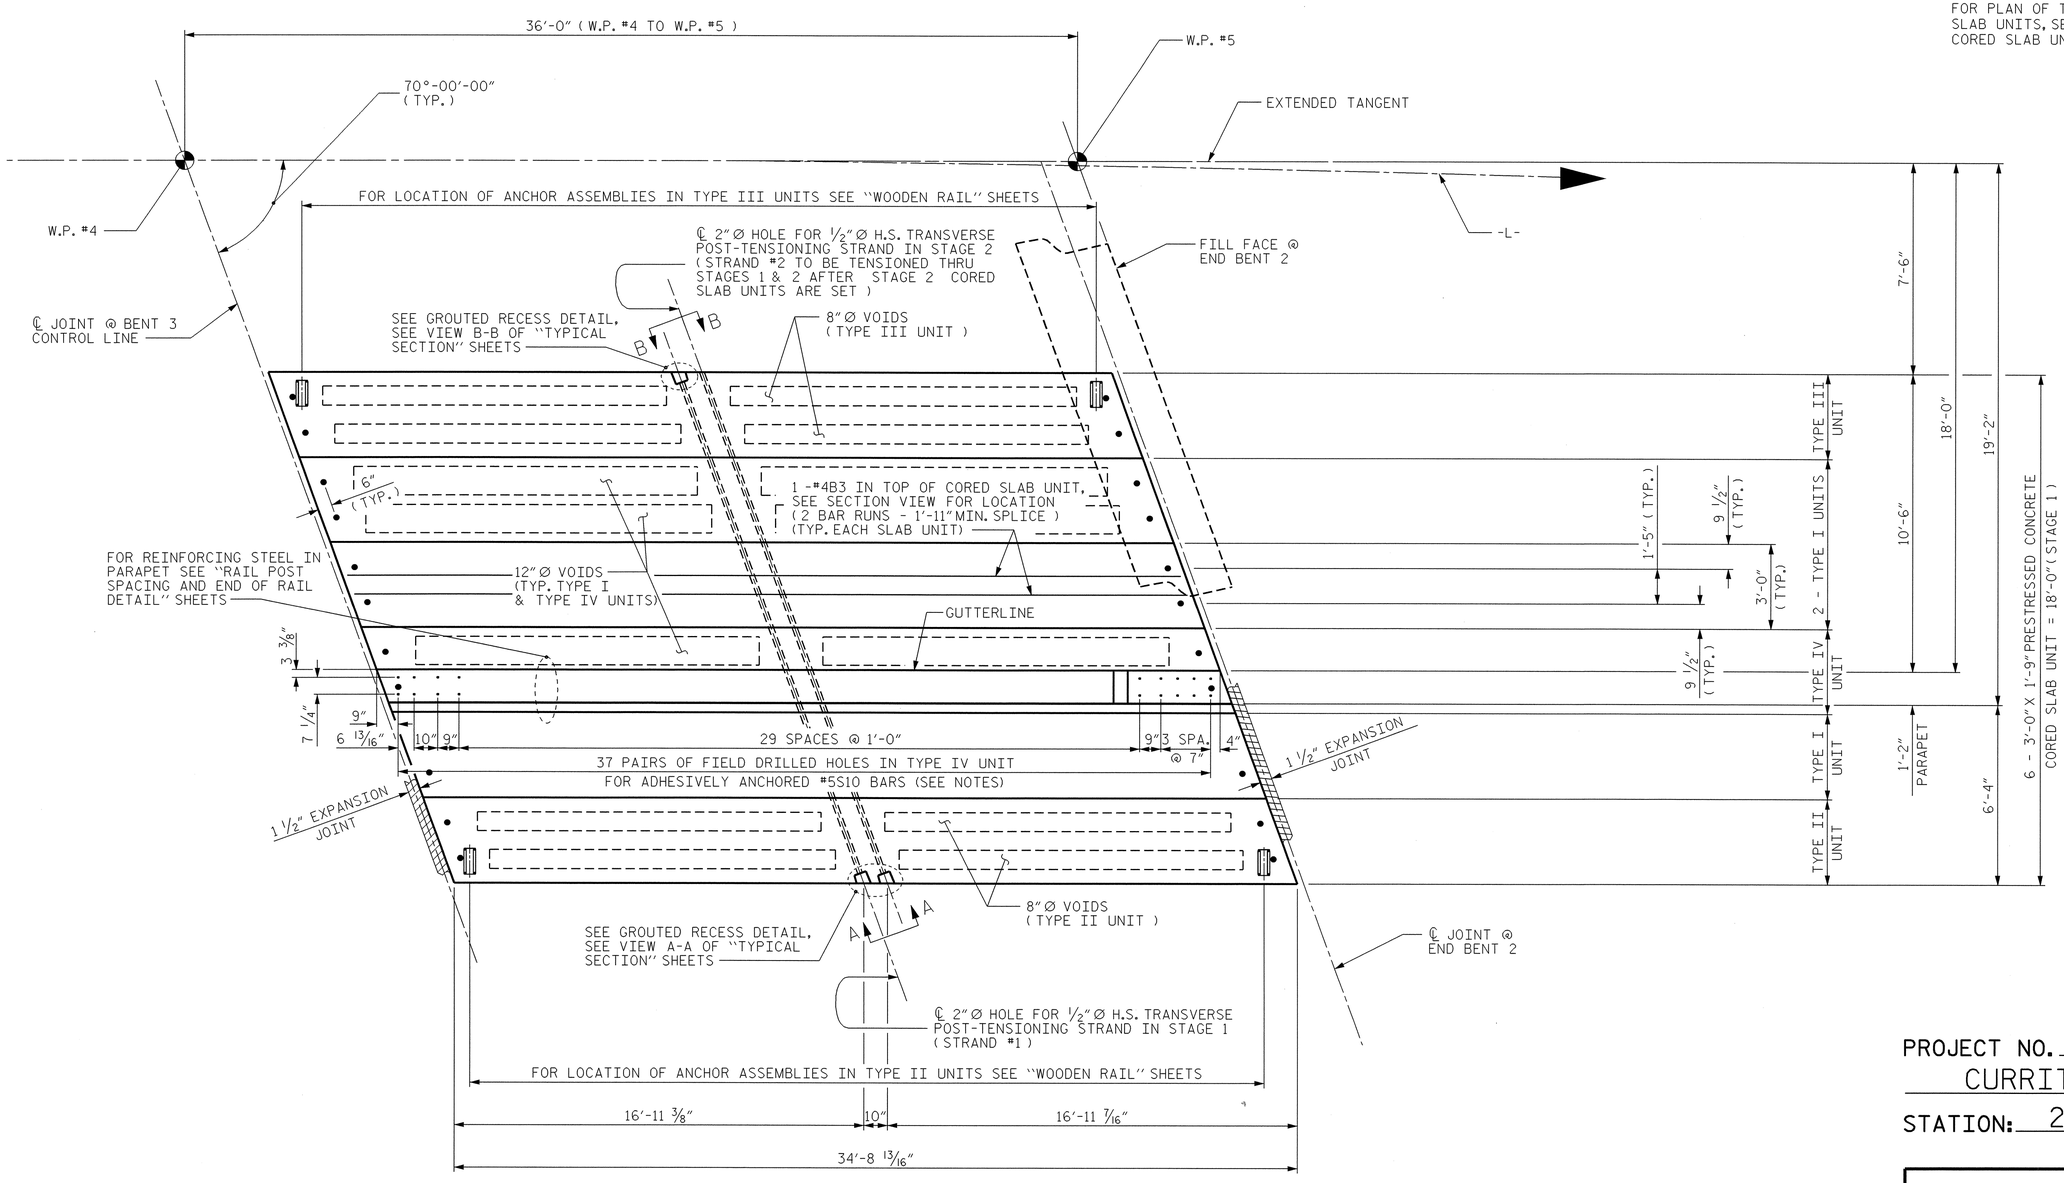

SPAN D

PROJECT NO. B-3445

CURRITUCK COUNTY

STATION: 24+18.00 -L-

STATE OF NORTH CAROLINA
DEPARTMENT OF TRANSPORTATION
RALEIGH

SUPERSTRUCTURE

PLAN OF SPAN D

STAGE 1

NORTH CAROLINA PROFESSIONAL SEAL 20211 ENGINEER THOMAS G. PAYNE

Thomas G. Payne 6/24/04

REVISIONS						SHEET NO.
NO.	BY:	DATE:	NO.	BY:	DATE:	S-11
1			3			TOTAL SHEETS
2			4			43

DRAWN BY : M. J. OSTRISHKO DATE : 12-12-01
CHECKED BY : K. D. LAYNE DATE : 1-19-02

23-JUN-2004 16:33
W:\squadt\b3445\finalplans\b344501cs.dgn
klayne