8/17/99

PROJECT REFERENCE NO.	SHEET NO.
B-3445	U0-1

UTILITIES BY OTHERS

NOTE:
ALL PROPOSED UTILITY WORK SHOWN ON THIS SHEET WILL BE DONE BY OTHERS

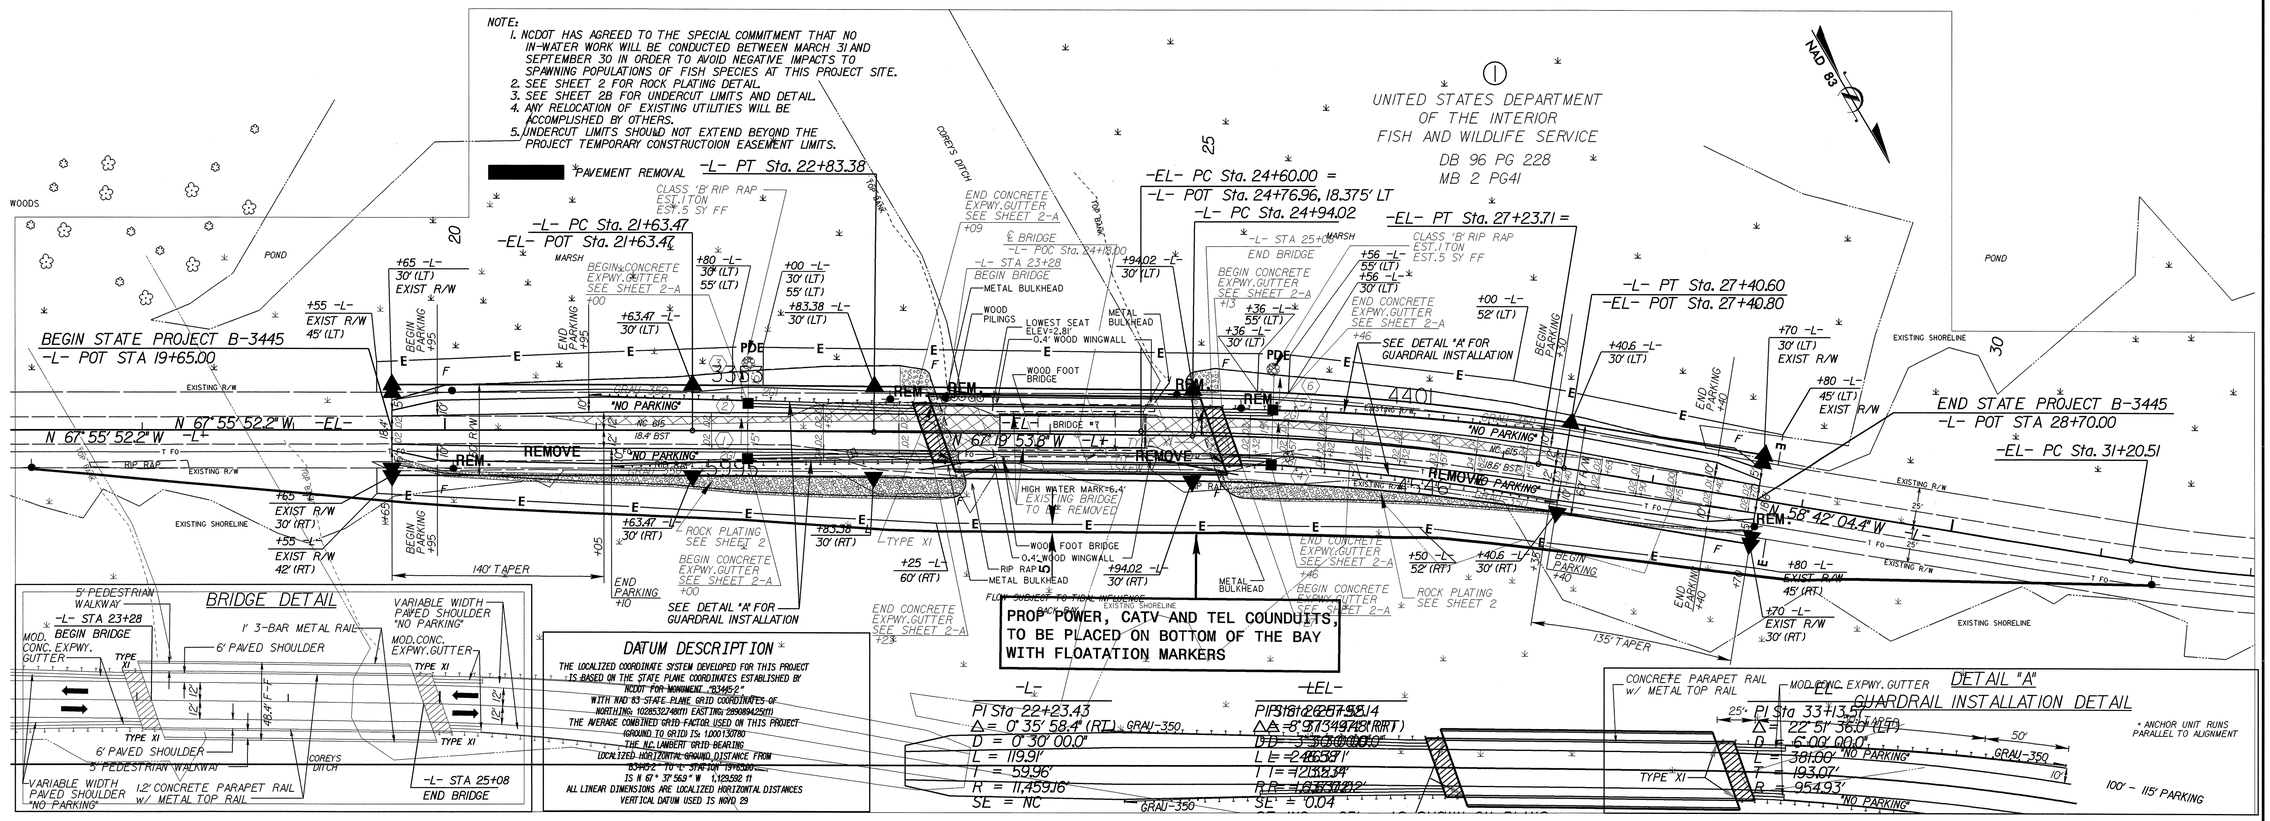

6-MAY-2002 09:01
W:\Utilities\Projects\BConflict\B-3445\b3445s04_U01.psh
Microstation J 08.03.03.39