PROJ. REFERENCE NO.	SHEET NO.
R-2552B&C	PM-12

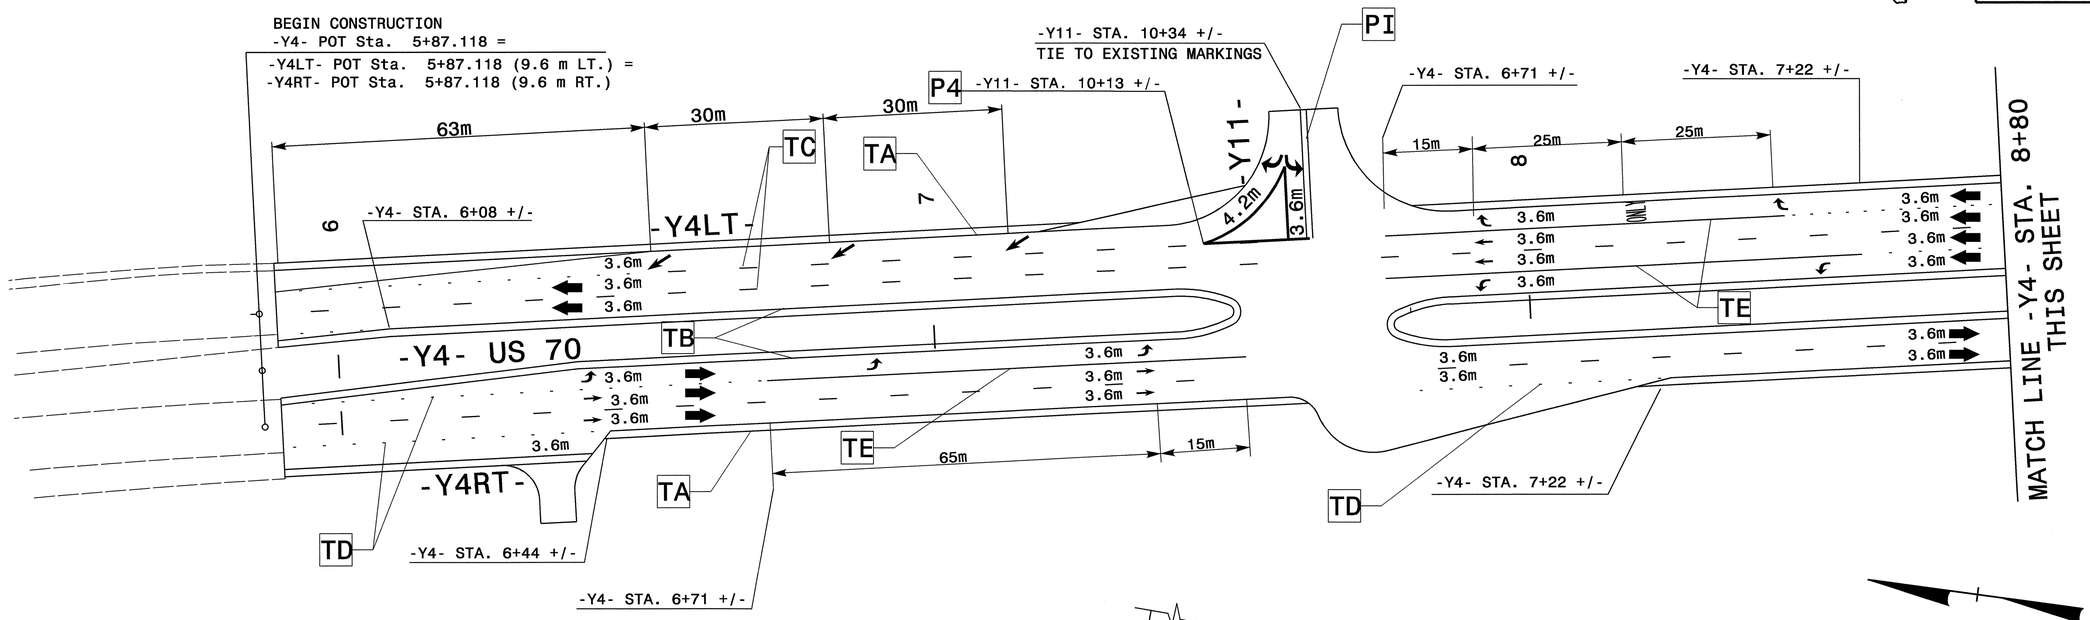

REFER TO PM-1 FOR FINAL PAVEMENT MARKINGS SCHEDULE

APPROVED: Joseph Ishak DATE: 2/21/05

SEAL

NORTH CAROLINA PROFESSIONAL SEAL 028380 ENGINEER JOSEPH ISHAK

FINAL PAVEMENT MARKING PLAN

SCALE:	NONE
DATE:	JAN.2005
DWG. BY:	HAL
DESIGN BY:	HAL
REVIEWED BY:	JLP

REVISIONS

CADD FILE

17-FEB-2005 07:39
\\ets-cdfs01\R2552C$\traf\pm\r-2552c_tc_bfpm.dgn
hallowands AT TETC22450