PROJ. REFERENCE NO.	SHEET NO.
R-2552B&C	TCP-12

METRIC

AREA III OVERVIEW 1

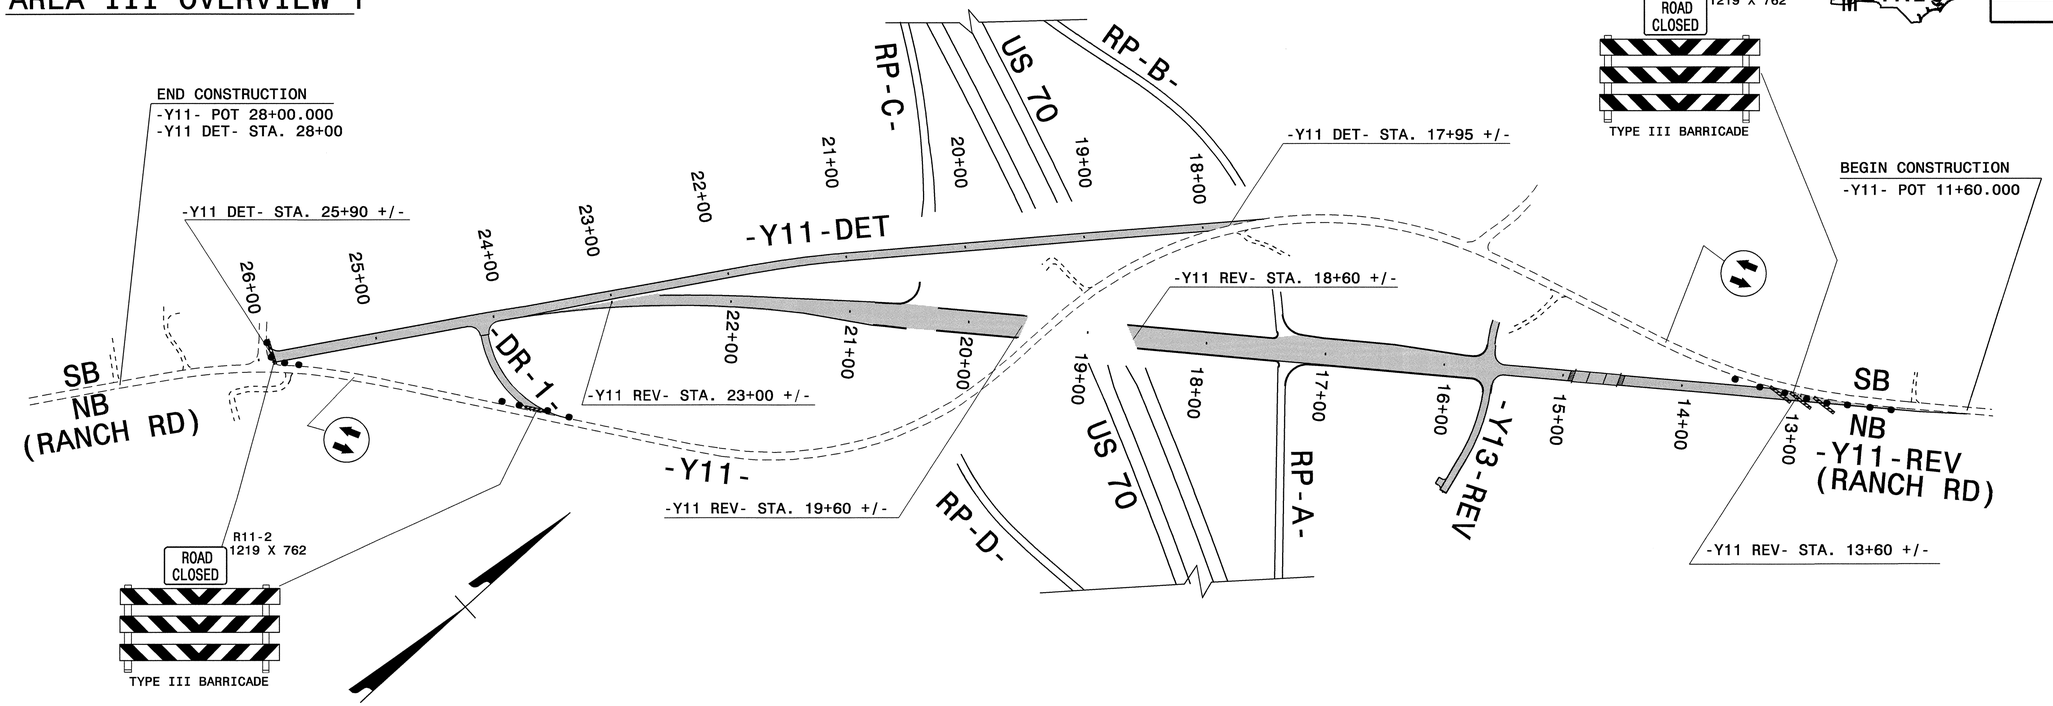

AREA III OVERVIEW 2

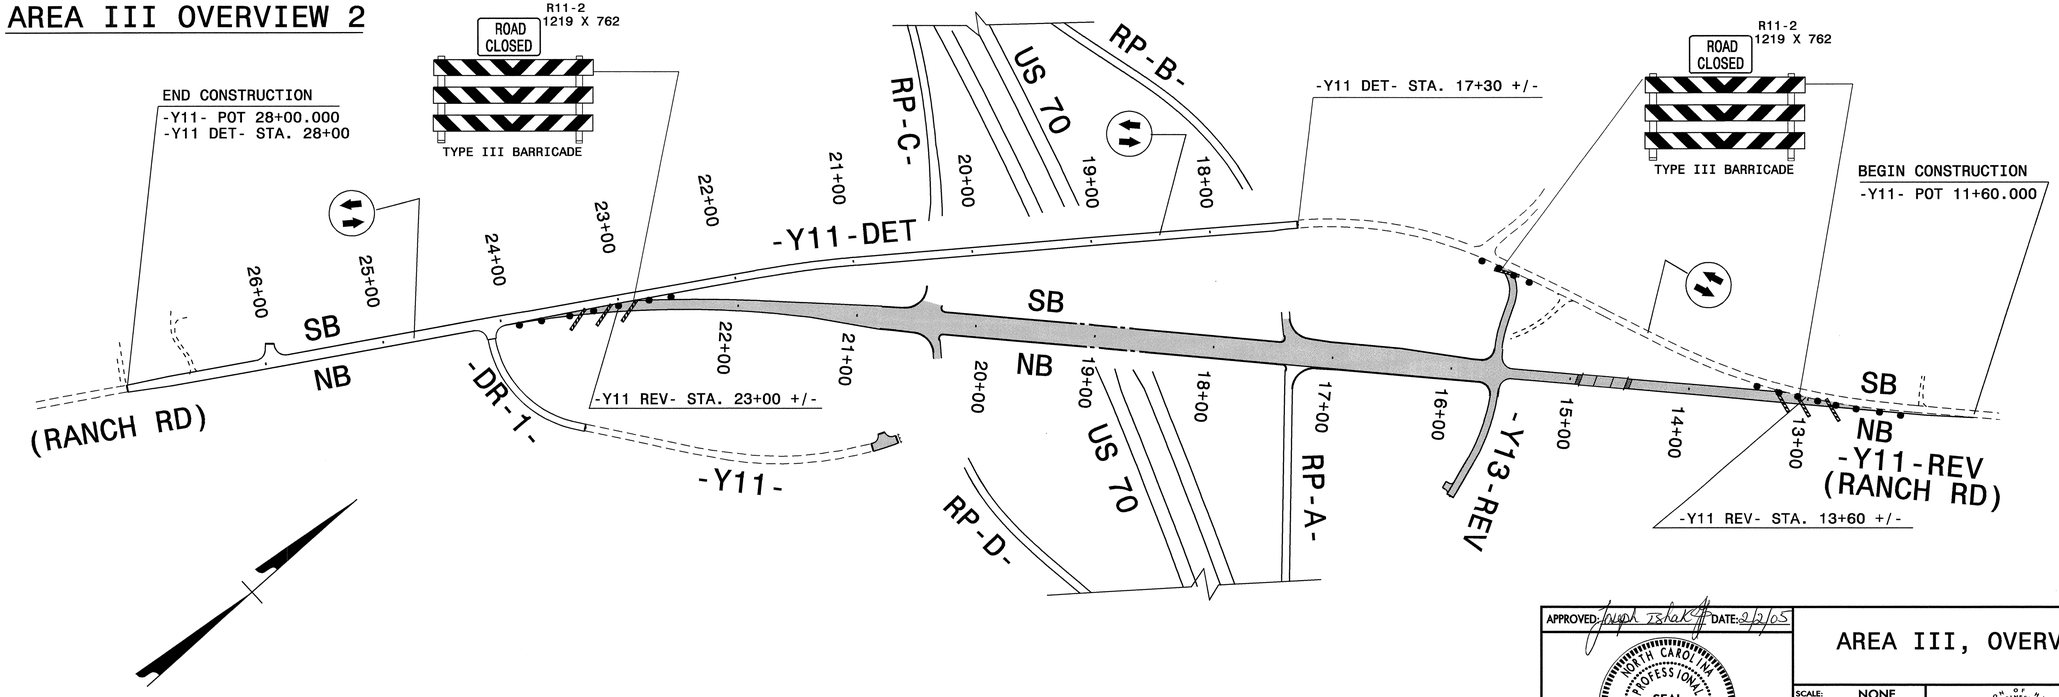

APPROVED: Joseph Ishak DATE: 2/2/05

SEAL

NORTH CAROLINA PROFESSIONAL SEAL 028380 ENGINEER JOSEPH ISHAK

AREA III, OVERVIEW 1 & 2

SCALE:	NONE
DATE:	JAN.2005
DWG. BY:	HAL
DESIGN BY:	HAL
REVIEWED BY:	JLP

REVISIONS

CADD FILE

01-FEB-2005 07:15
\\ets-ccfs01\R2552B$\TCP\A.I.II.III.r2552b&c_TC_BTcp.dgn
halawandos AT TETC206424