PROJ. REFERENCE NO.	SHEET NO.
R-2552B&C	TCP-8

METRIC

DETAIL 2A

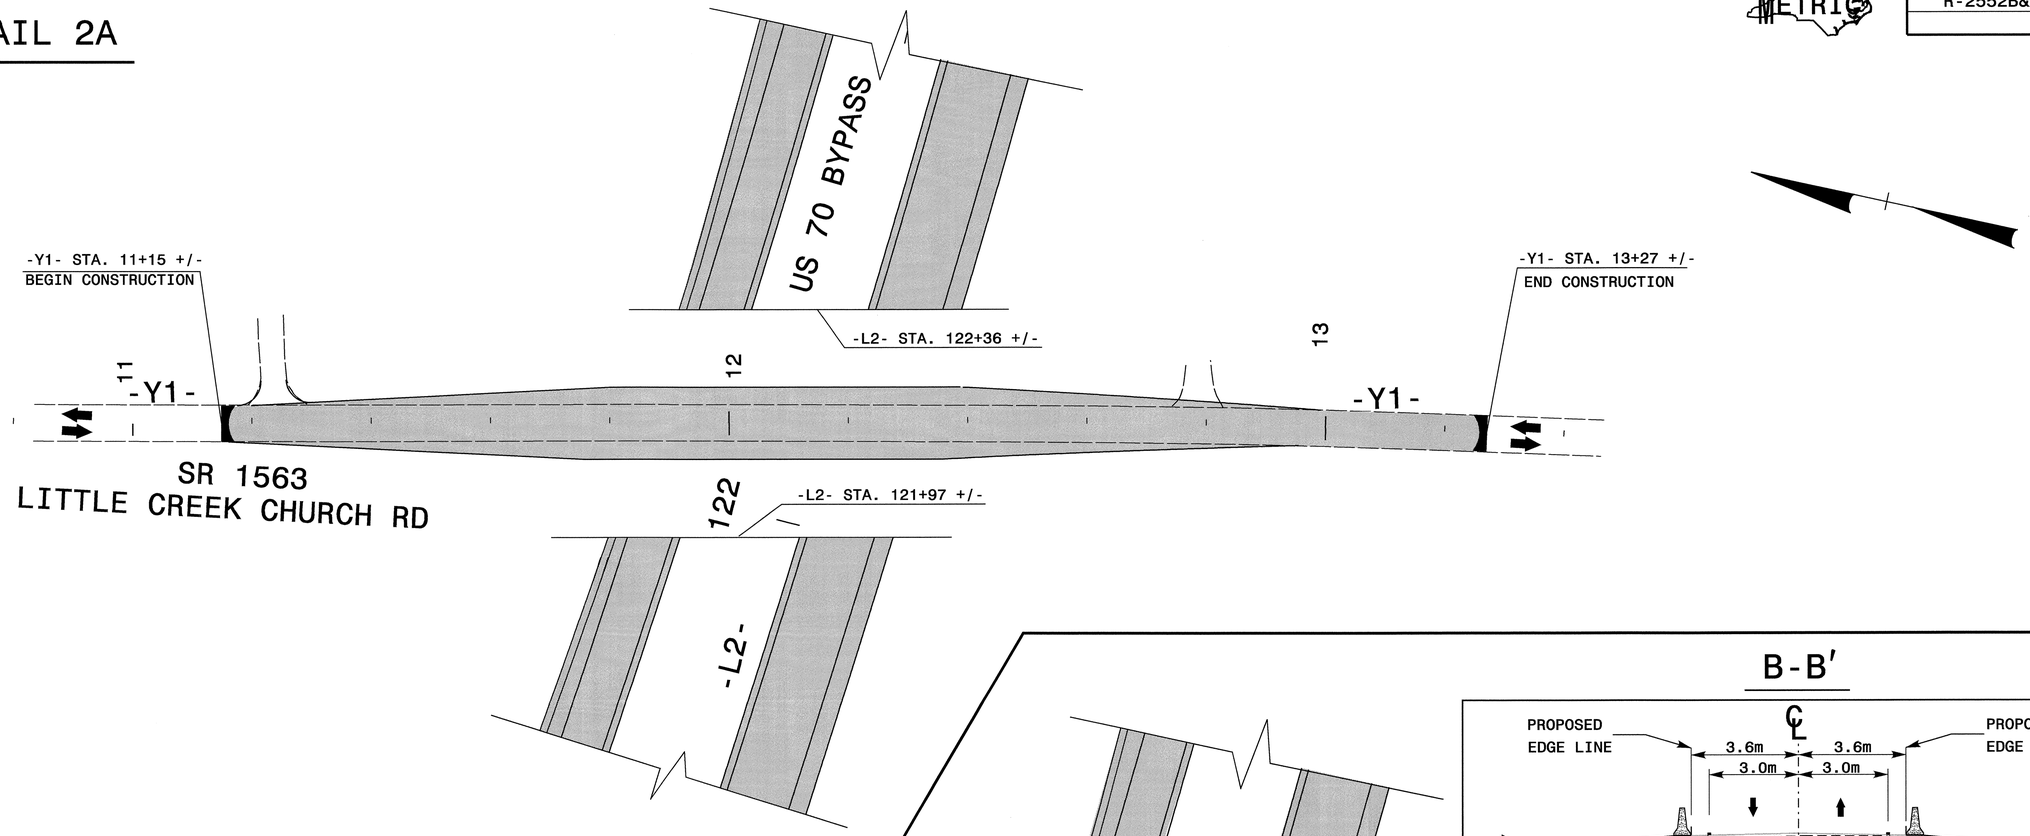

B-B′

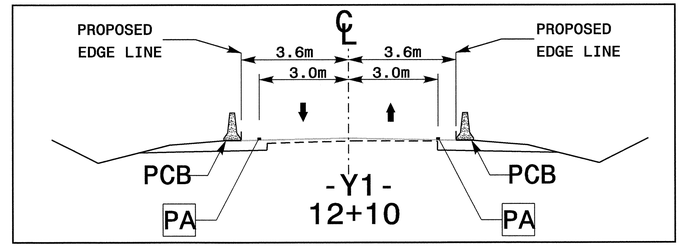

DETAIL 2B

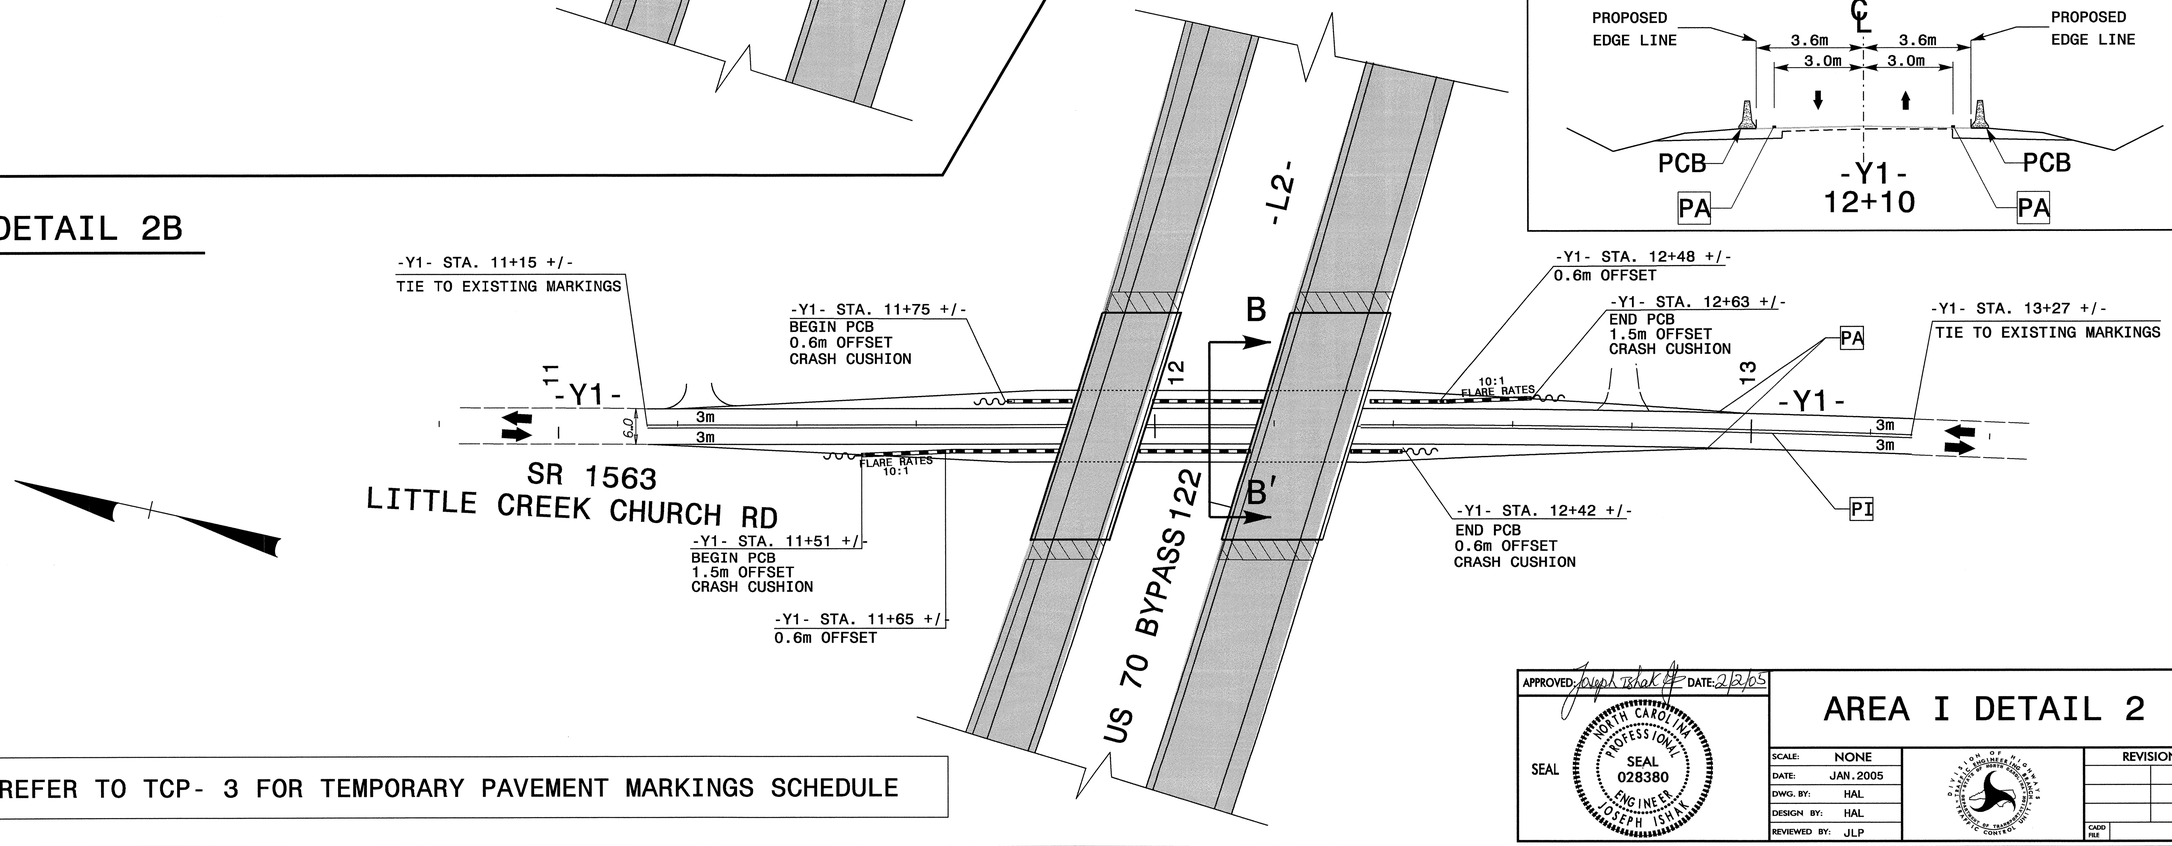

REFER TO TCP- 3 FOR TEMPORARY PAVEMENT MARKINGS SCHEDULE

APPROVED: Joseph Ishak DATE: 2/2/05

SEAL

NORTH CAROLINA PROFESSIONAL SEAL 028380 ENGINEER JOSEPH ISHAK

AREA I DETAIL 2

SCALE:	NONE
DATE:	JAN. 2005
DWG. BY:	HAL
DESIGN BY:	HAL
REVIEWED BY:	JLP

REVISIONS

CADD FILE

01-FEB-2005 07:19
\\ets-ccfs01\R2552B$\TCP\A.I.II.III.r2552b&c_TC_BTcp.dgn
halawandos AT TETC206424