PROJECT REFERENCE NO.	SHEET NO.
R-2552B	UO-10

METRIC

5 0 10

UTILITIES BY OTHERS

NOTE:
ALL PROPOSED UTILITY WORK SHOWN ON THIS SHEET WILL BE DONE BY OTHERS

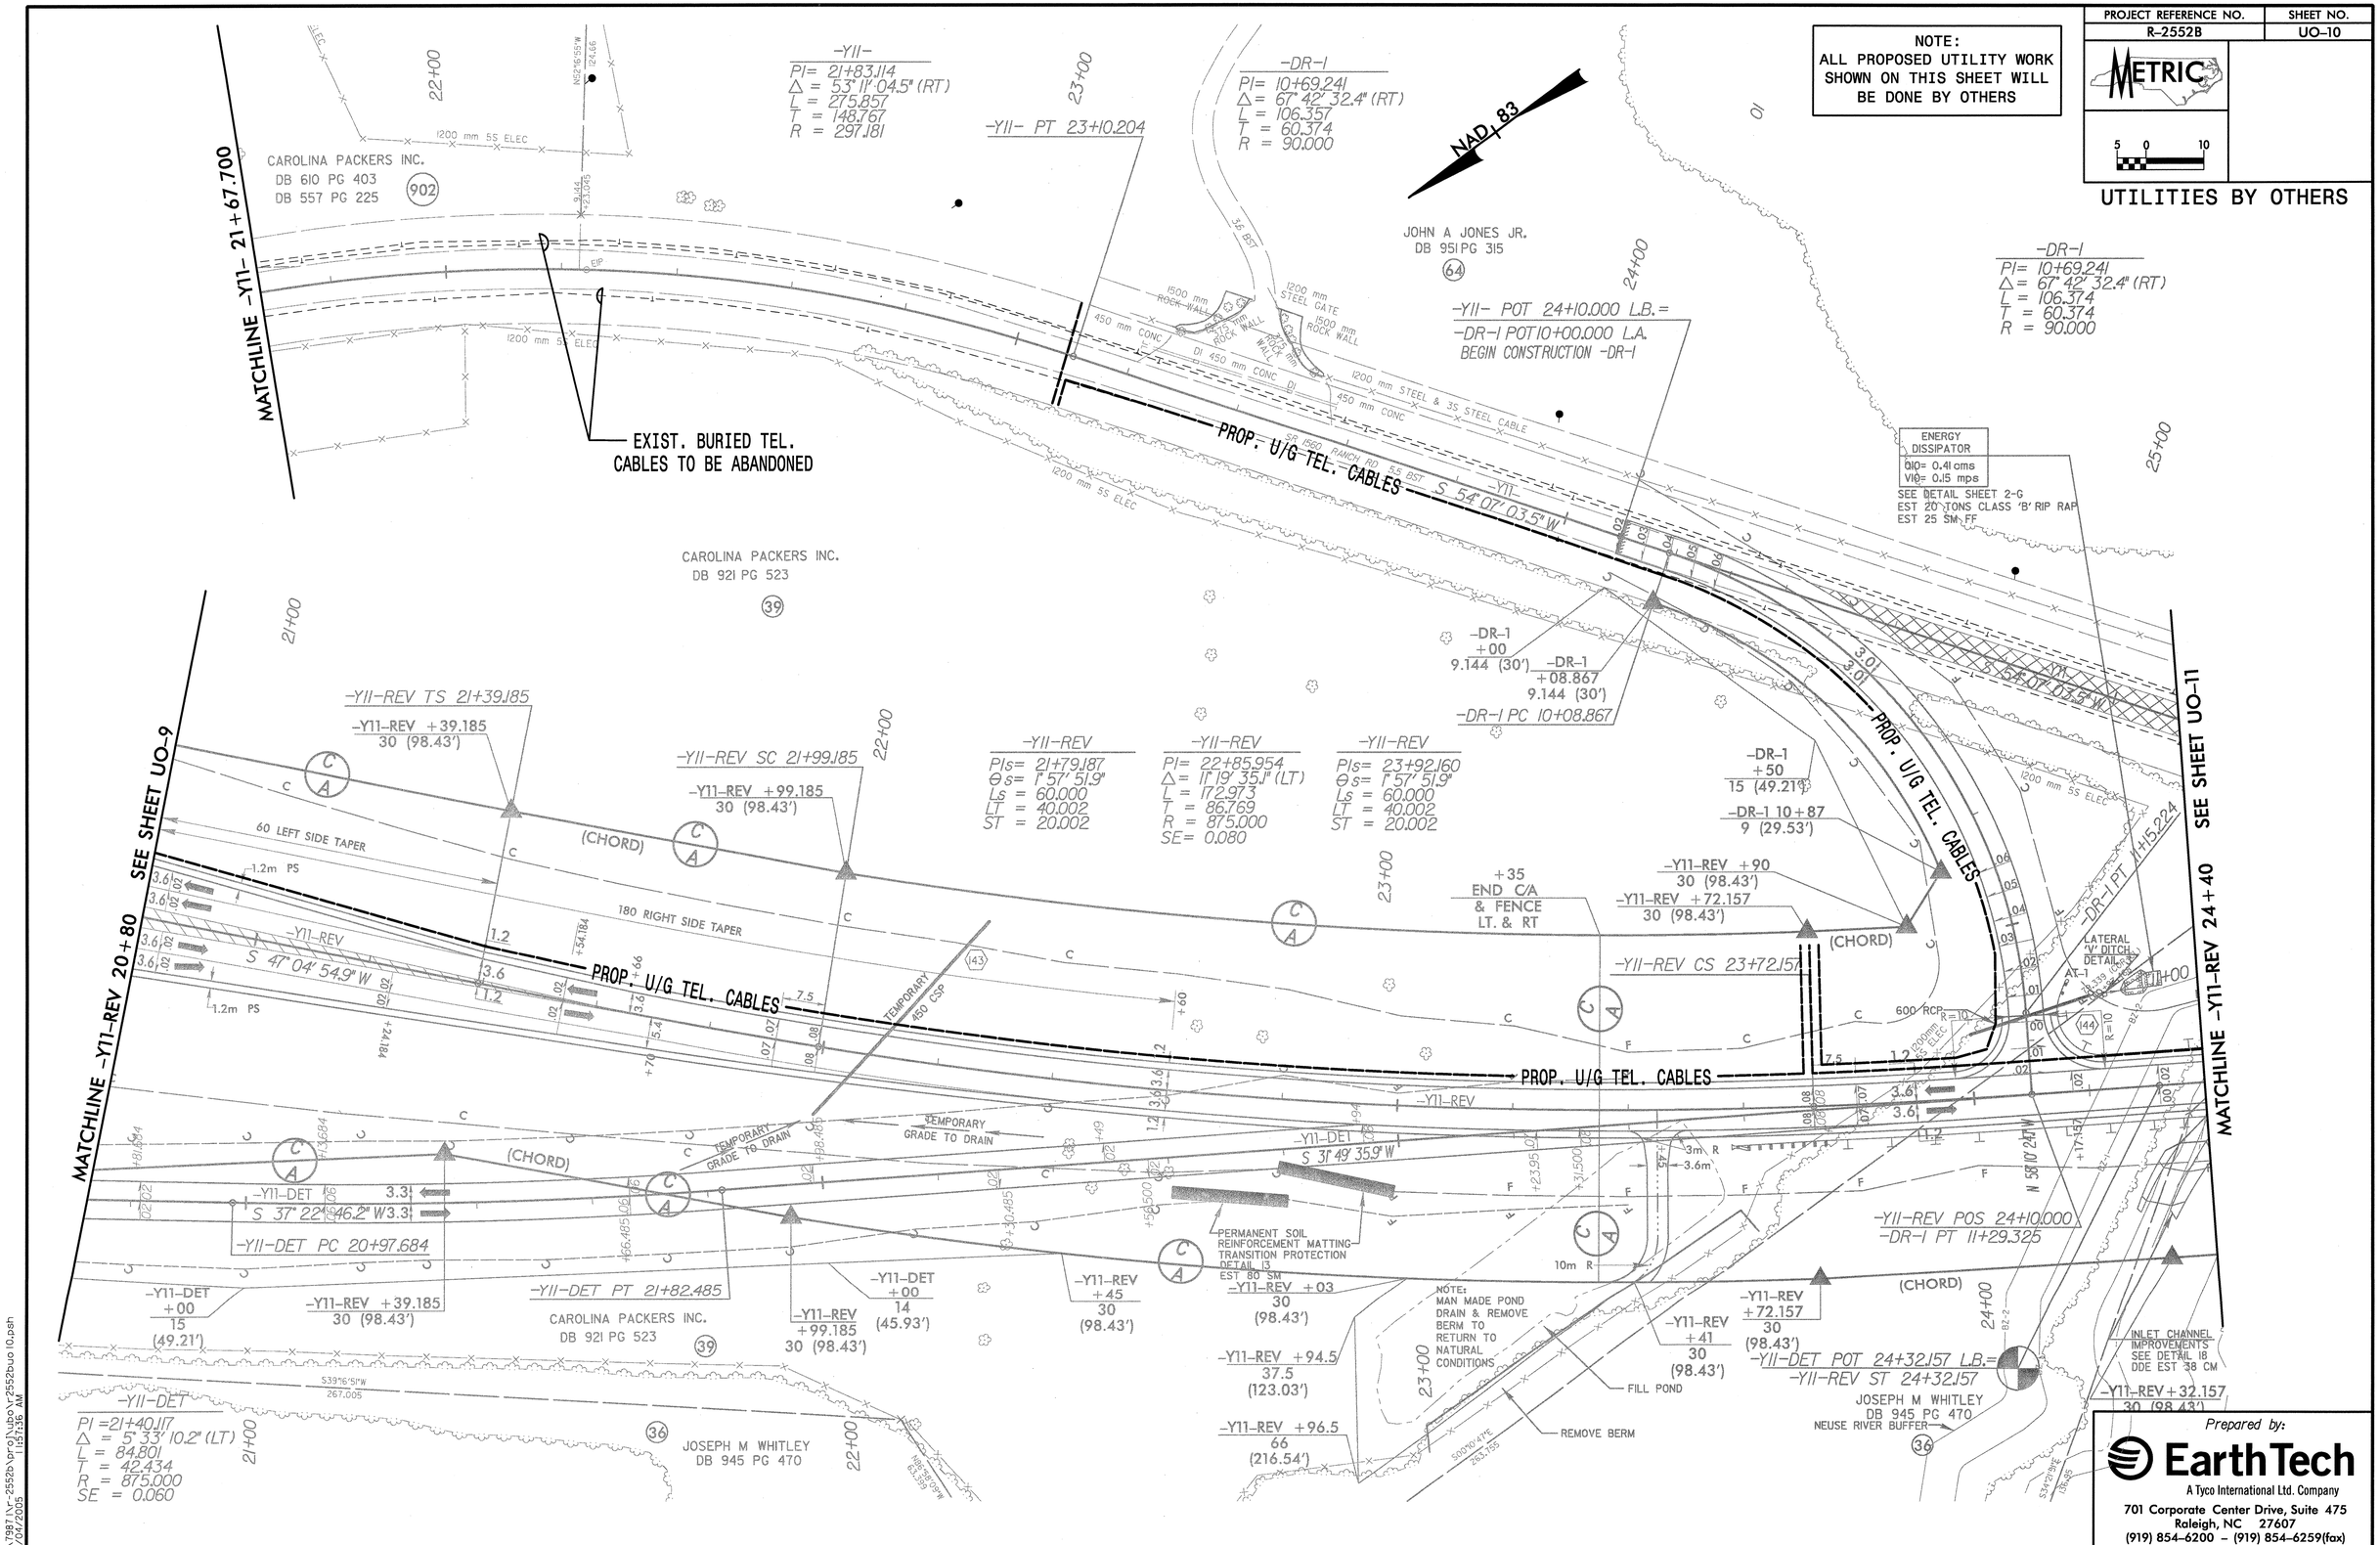

Prepared by:
EarthTech
A Tyco International Ltd. Company
701 Corporate Center Drive, Suite 475
Raleigh, NC 27607
(919) 854-6200 – (919) 854-6259(fax)

q:\7987\r-2552b\proj\ubo\r2552buo10.psh
02/04/2005 11:57:36 AM