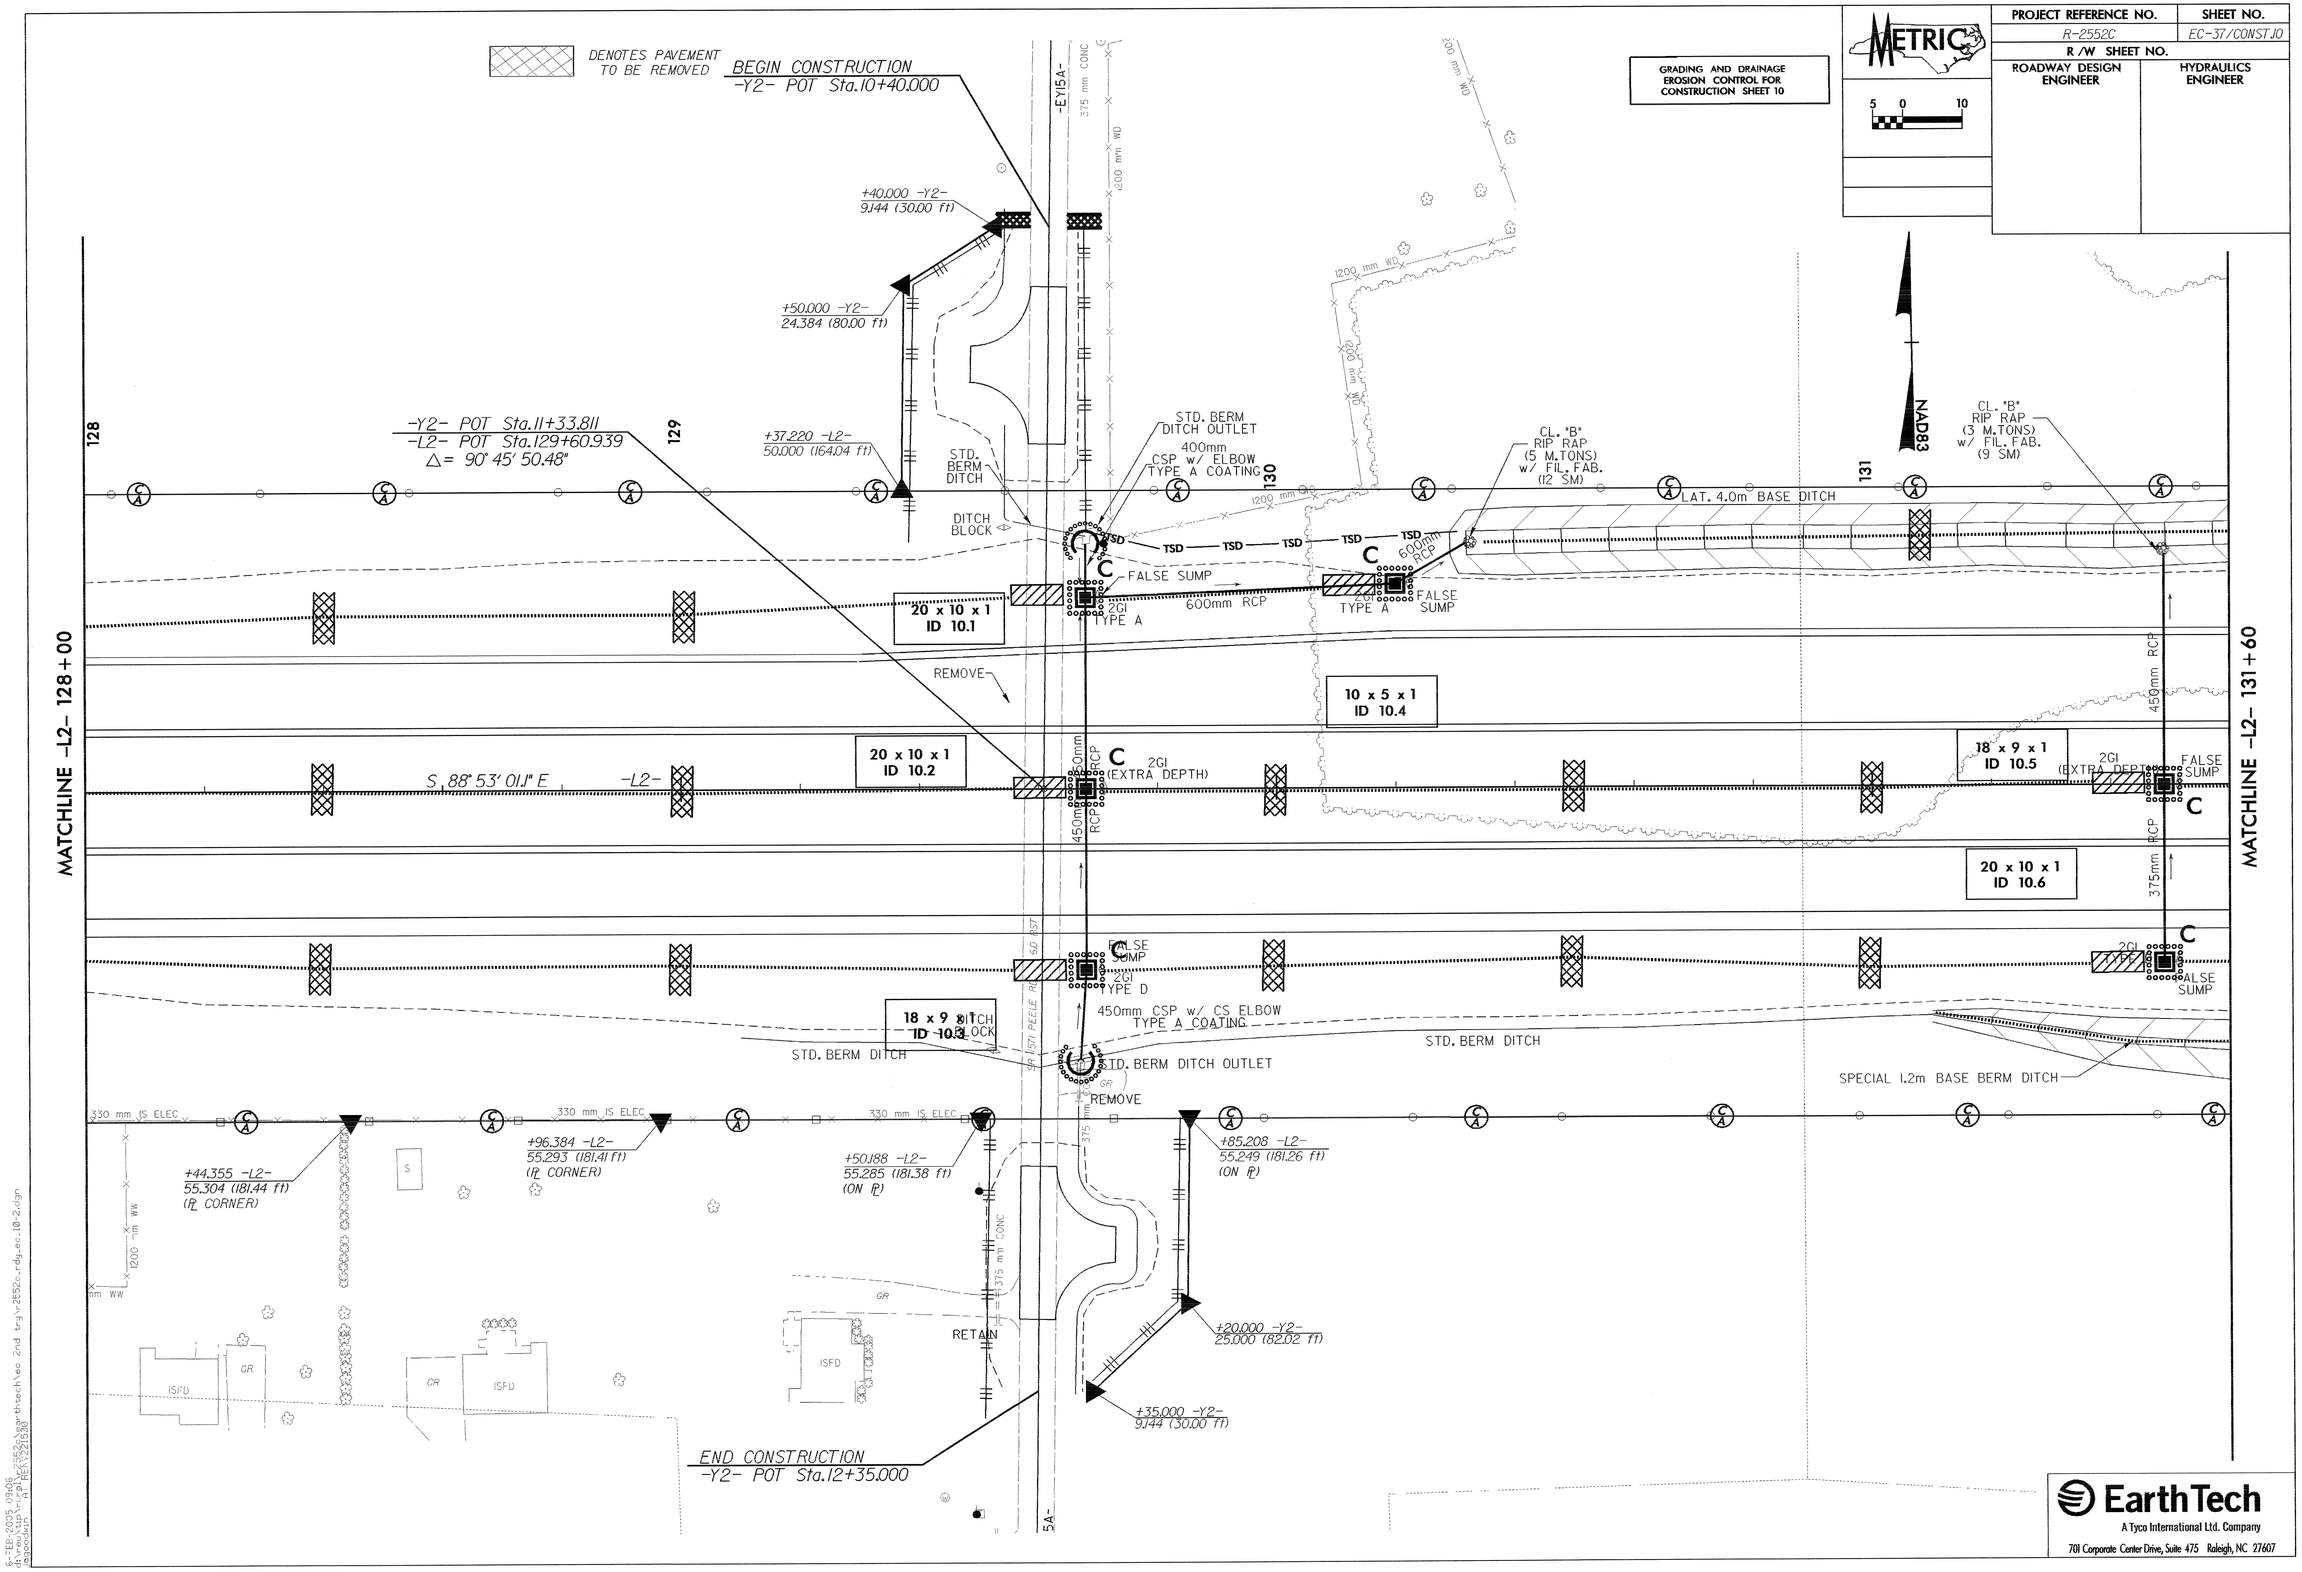

DENOTES PAVEMENT TO BE REMOVED
BEGIN CONSTRUCTION
-Y2- POT Sta.10+40.000
GRADING AND DRAINAGE EROSION CONTROL FOR CONSTRUCTION SHEET 10
METRIC
PROJECT REFERENCE NO.
R-2552C
SHEET NO.
EC-37/CONST.10
R/W SHEET NO.
ROADWAY DESIGN ENGINEER
HYDRAULICS ENGINEER
+40.000 -Y2-
9.144 (30.00 ft)
+50.000 -Y2-
24.384 (80.00 ft)
-Y2- POT Sta.11+33.811
-L2- POT Sta.129+60.939
Δ= 90° 45' 50.48"
+37.220 -L2-
50.000 (164.04 ft)
STD. BERM DITCH
DITCH BLOCK
STD. BERM DITCH OUTLET
400mm CSP w/ ELBOW TYPE A COATING
CL. "B" RIP RAP (5 M.TONS) w/ FIL. FAB. (12 SM)
CL. "B" RIP RAP (3 M.TONS) w/ FIL. FAB. (9 SM)
LAT. 4.0m BASE DITCH
NAD83
FALSE SUMP
600mm RCP
2GI TYPE A
20 x 10 x 1
ID 10.1
REMOVE
10 x 5 x 1
ID 10.4
20 x 10 x 1
ID 10.2
S 88° 53' 01.1" E
-L2-
2GI (EXTRA DEPTH)
18 x 9 x 1
ID 10.5
20 x 10 x 1
ID 10.6
450mm RCP
375mm RCP
2GI TYPE D
18 x 9 x 1
ID 10.3
450mm CSP w/ CS ELBOW TYPE A COATING
STD. BERM DITCH
STD. BERM DITCH OUTLET
SPECIAL 1.2m BASE BERM DITCH
330 mm IS ELEC
+44.355 -L2-
55.304 (181.44 ft)
(PL CORNER)
+96.384 -L2-
55.293 (181.41 ft)
(PL CORNER)
+50.188 -L2-
55.285 (181.38 ft)
(ON PL)
+85.208 -L2-
55.249 (181.26 ft)
(ON PL)
+20.000 -Y2-
25.000 (82.02 ft)
+35.000 -Y2-
9.144 (30.00 ft)
RETAIN
END CONSTRUCTION
-Y2- POT Sta.12+35.000
MATCHLINE -L2- 128+00
MATCHLINE -L2- 131+60
128
129
130
131
EarthTech
A Tyco International Ltd. Company
701 Corporate Center Drive, Suite 475 Raleigh, NC 27607