PROJECT REFERENCE NO.	SHEET NO.
R-2552C	EC-21/CONST.18
R/W SHEET NO.	
ROADWAY DESIGN ENGINEER	HYDRAULICS ENGINEER

METRIC

5 0 10

CLEARING AND GRUBBING EROSION CONTROL FOR CONSTRUCTION SHEET 18

NOTE: PLACE TEMPORARY ROCK SEDIMENT DAMS TYPE- B AND TEMPORARY ROCK SILT CHECKS TYPE-A AT DRAINAGE OUTLETS.

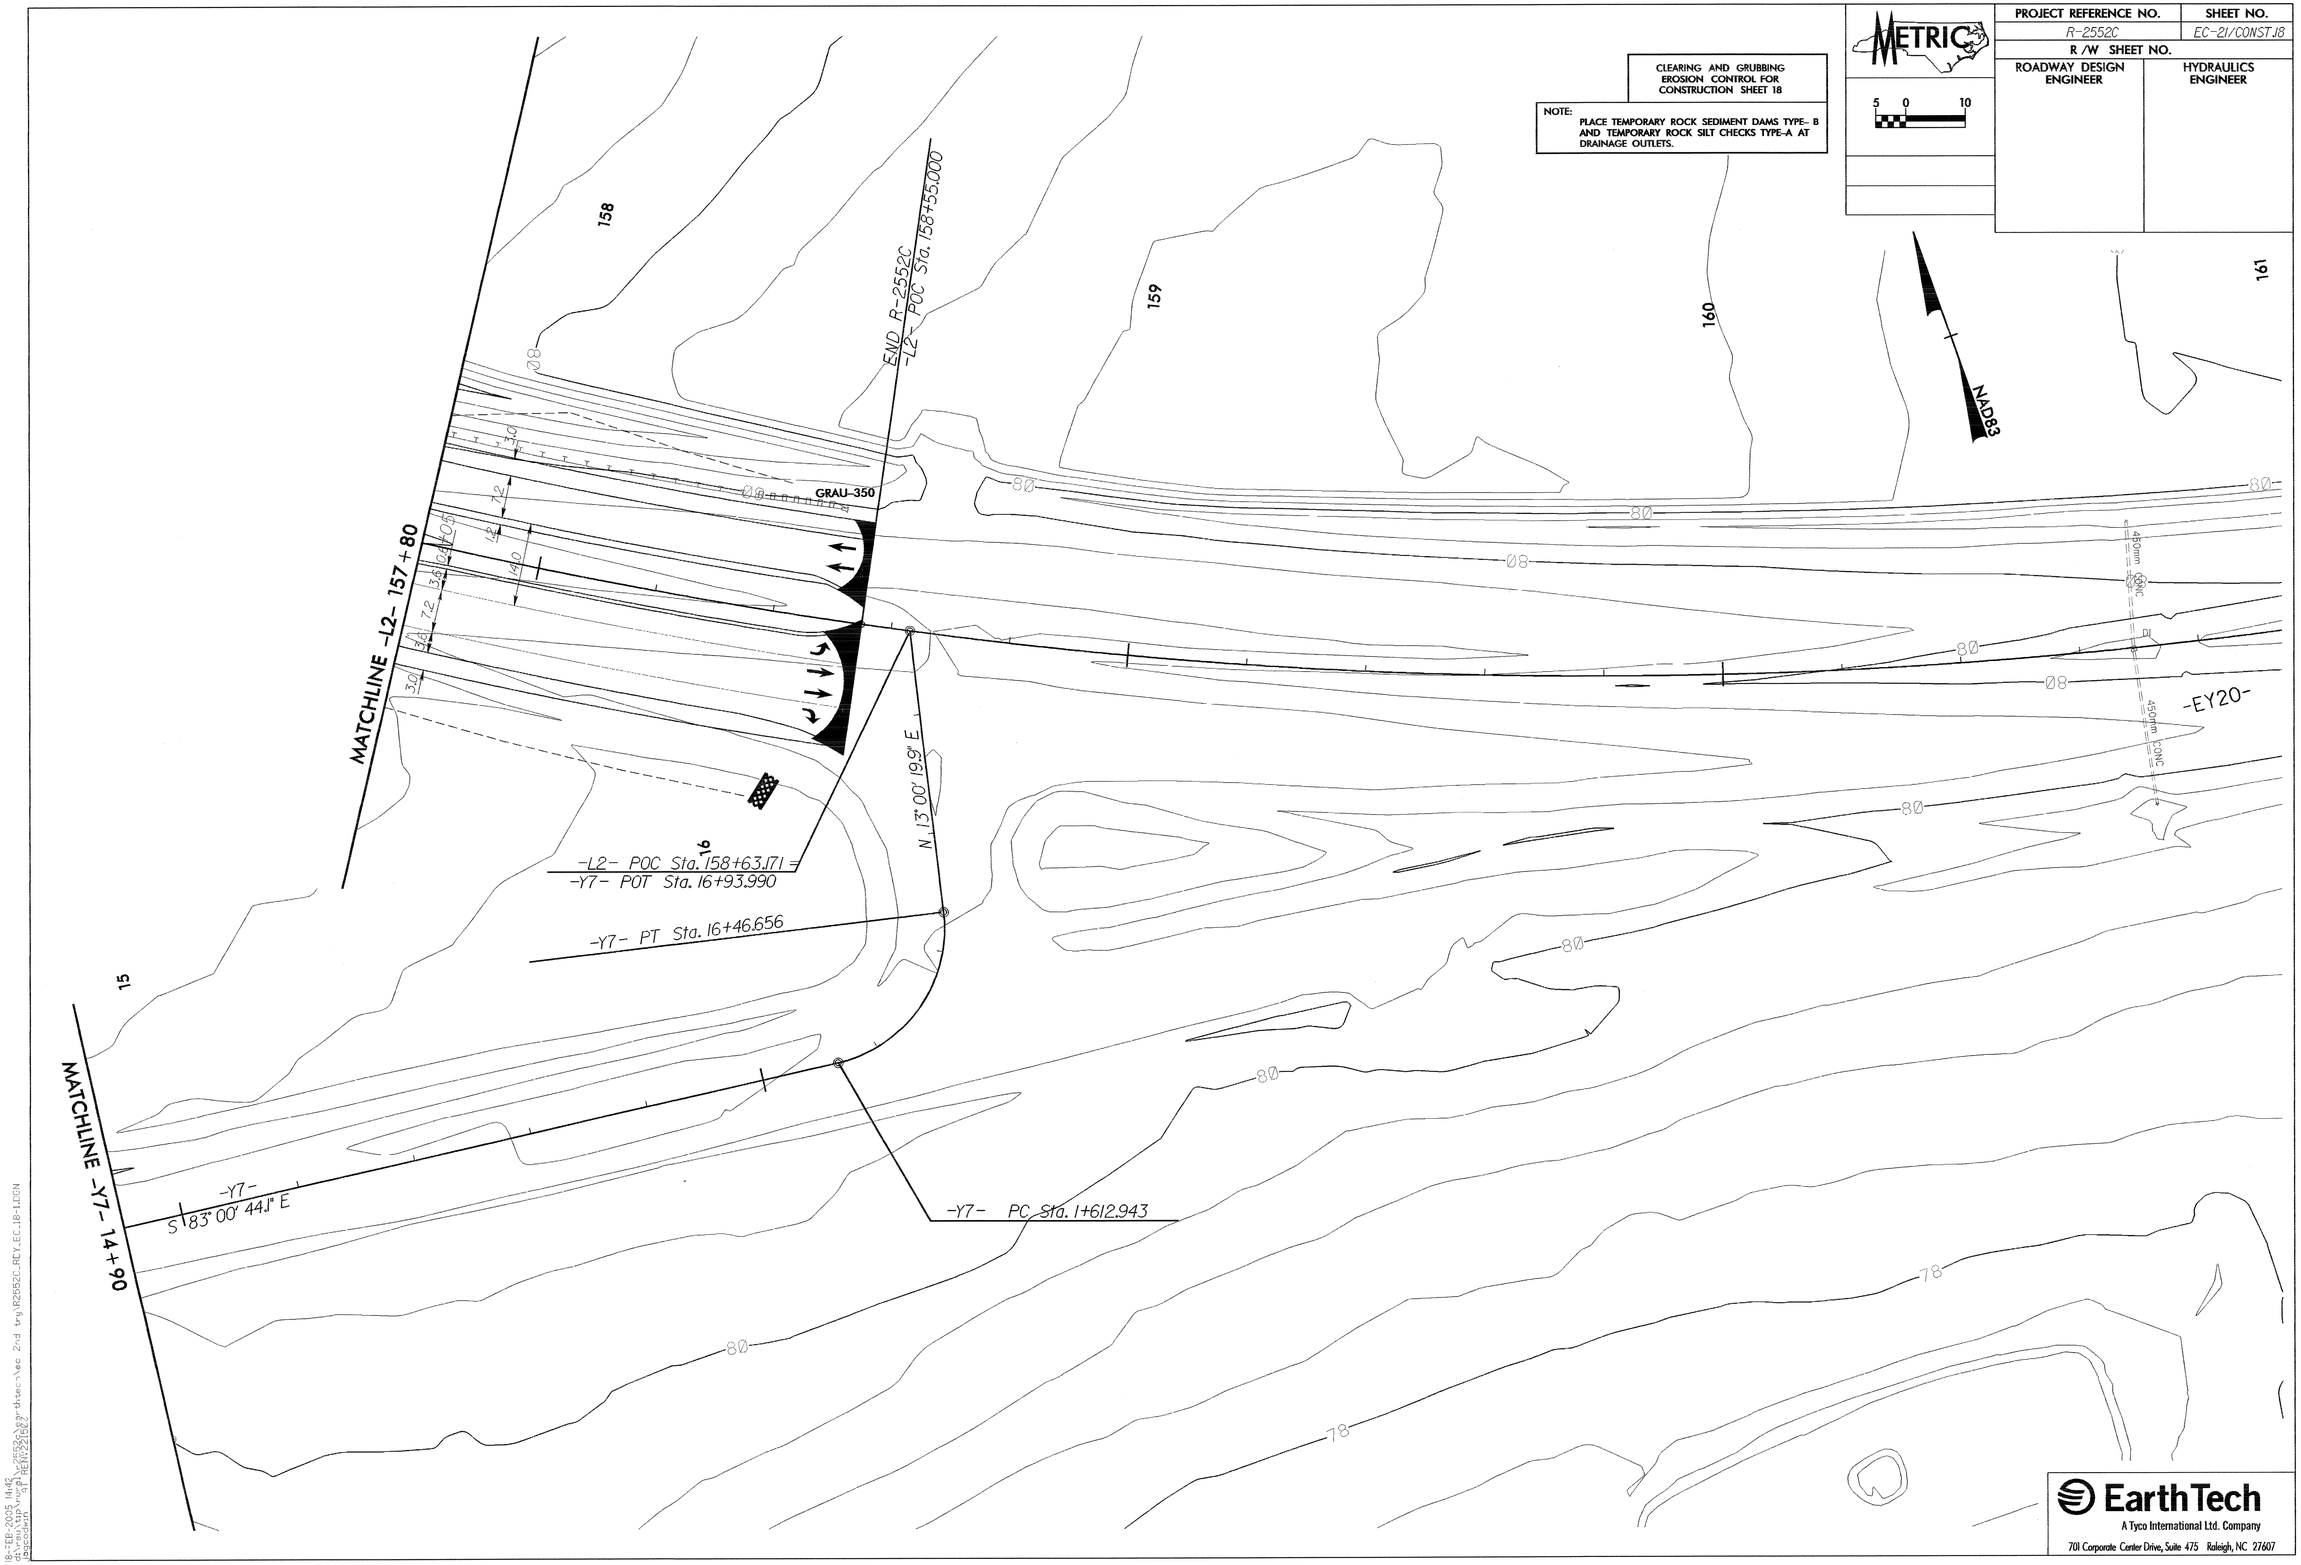

EarthTech
A Tyco International Ltd. Company
701 Corporate Center Drive, Suite 475 Raleigh, NC 27607

18-FEB-2005 14:42
d:\rev\tip\rural\r2552c\earthtech\ec 2nd try\R2552C_REV_EC_18-1.DGN
jagcadwin 91 REN:221502