PROJECT REFERENCE NO.	SHEET NO.
R-2552C	EC-4/CONST.5
R /W SHEET NO.	
ROADWAY DESIGN ENGINEER	HYDRAULICS ENGINEER

METRIC 5 0 10

NOTE: UTILIZE SPECIAL STILLING BASIN AND/OR TEMPORARY ROCK SEDIMENT DAM TYPE – B AS STILLING BASIN WHERE APPLICABLE.

ENVIRONMENTALLY SENSITIVE AREA APPLIES TO BUFFER ZONES 1 AND 2 SEE PROJECT SPECIAL PROVISIONS

CLEARING AND GRUBBING EROSION CONTROL FOR CONSTRUCTION SHEET 5

NOTE: PLACE TEMPORARY ROCK SEDIMENT DAMS TYPE– B AND TEMPORARY ROCK SILT CHECKS TYPE-A AT DRAINAGE OUTLETS.

TS TS DENOTES TEMPORARY FILL IN SURFACE WATER

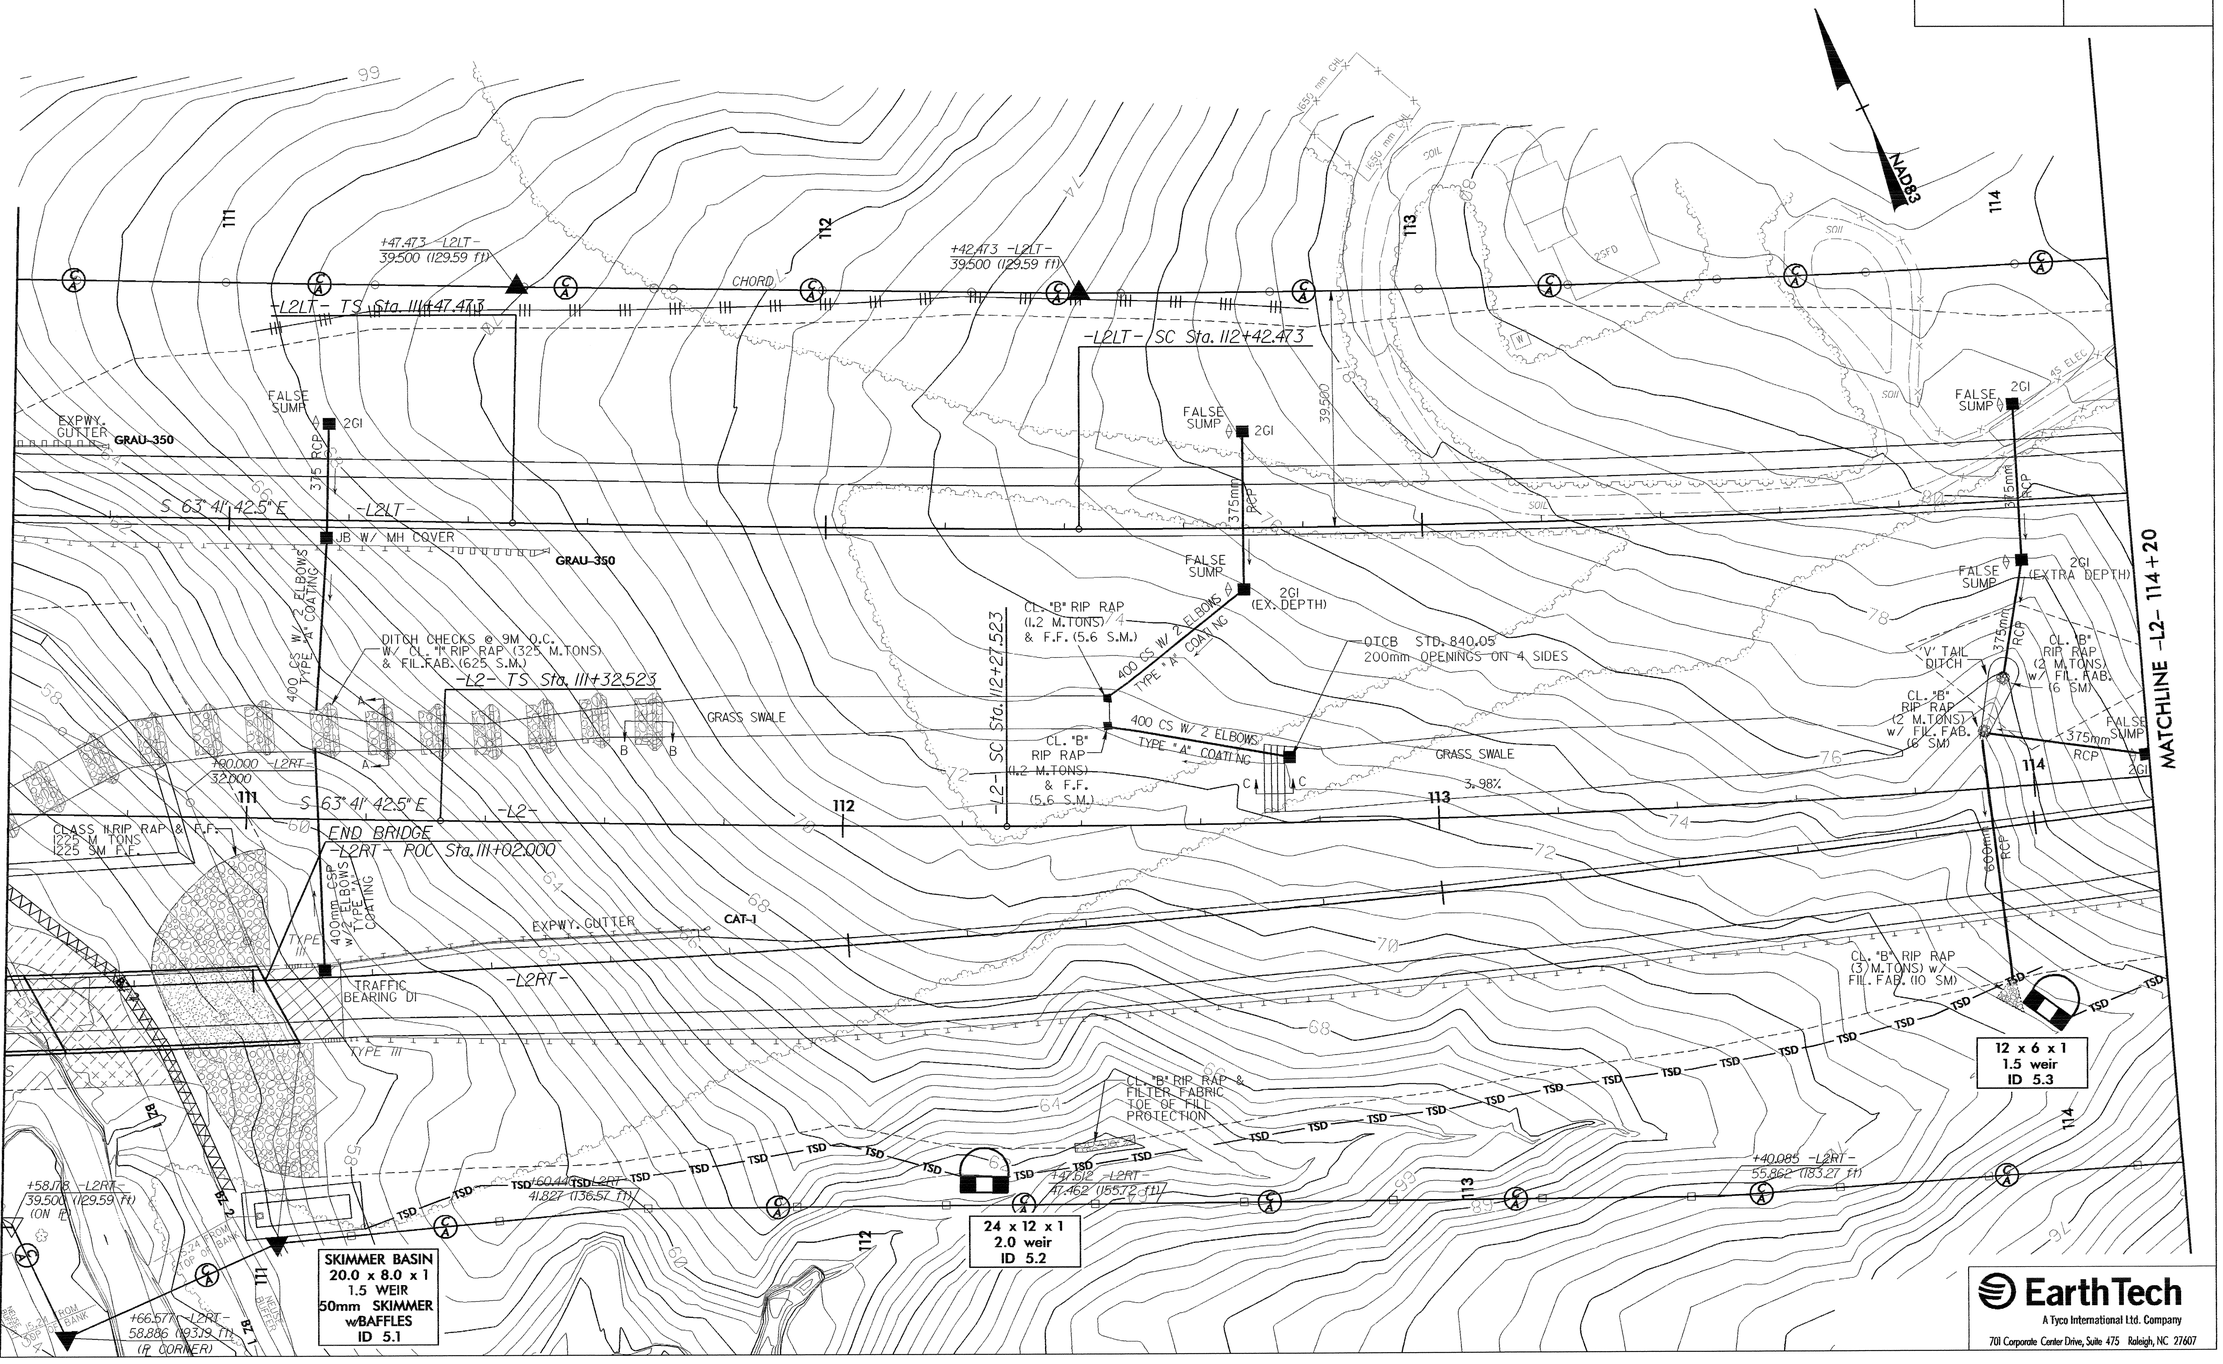

EarthTech
A Tyco International Ltd. Company
701 Corporate Center Drive, Suite 475 Raleigh, NC 27607

09-FEB-2009 12:17
R:\Hydraulics\Hydraulic Design\Divisions\Div 4\R-2552C\Sheets\R2552C-EC4-CONST5.dgn