| REVISIONS |
|---|
| |

CONSTRUCTION SEQUENCE

1. ALONG WITH 1 MEDIAN TURN LANE, INSTALL A PORTION OF PERMANENT 375 RCP BETWEEN STR. NO. 269 & 268A. INSTALL TEMPORARY STR. NO. 268A.
2. UPON REMOVAL OF LEFT TURN LANE, REMOVE TEMPORARY STR. NO. 268A, & EXTEND PERMANENT 375 PIPE & CONSTRUCT STR. NO. 268.

-Y4- TEMPORARY DUAL-LEFT TURN ONTO -RAMP D-

METRIC

5 0 10

CONST.REV.

R /W REV.

| PROJECT REFERENCE NO. | SHEET NO. |
|---|---|
| R-2552C | 2-K |
| R /W SHEET NO. | |

ROADWAY DESIGN ENGINEER: NORTH CAROLINA PROFESSIONAL SEAL 15759 ENGINEER S. BRADLEY BROWNE 3/15/05

HYDRAULICS ENGINEER: NORTH CAROLINA PROFESSIONAL SEAL 6982 ENGINEER RICHARD N. SCARCE

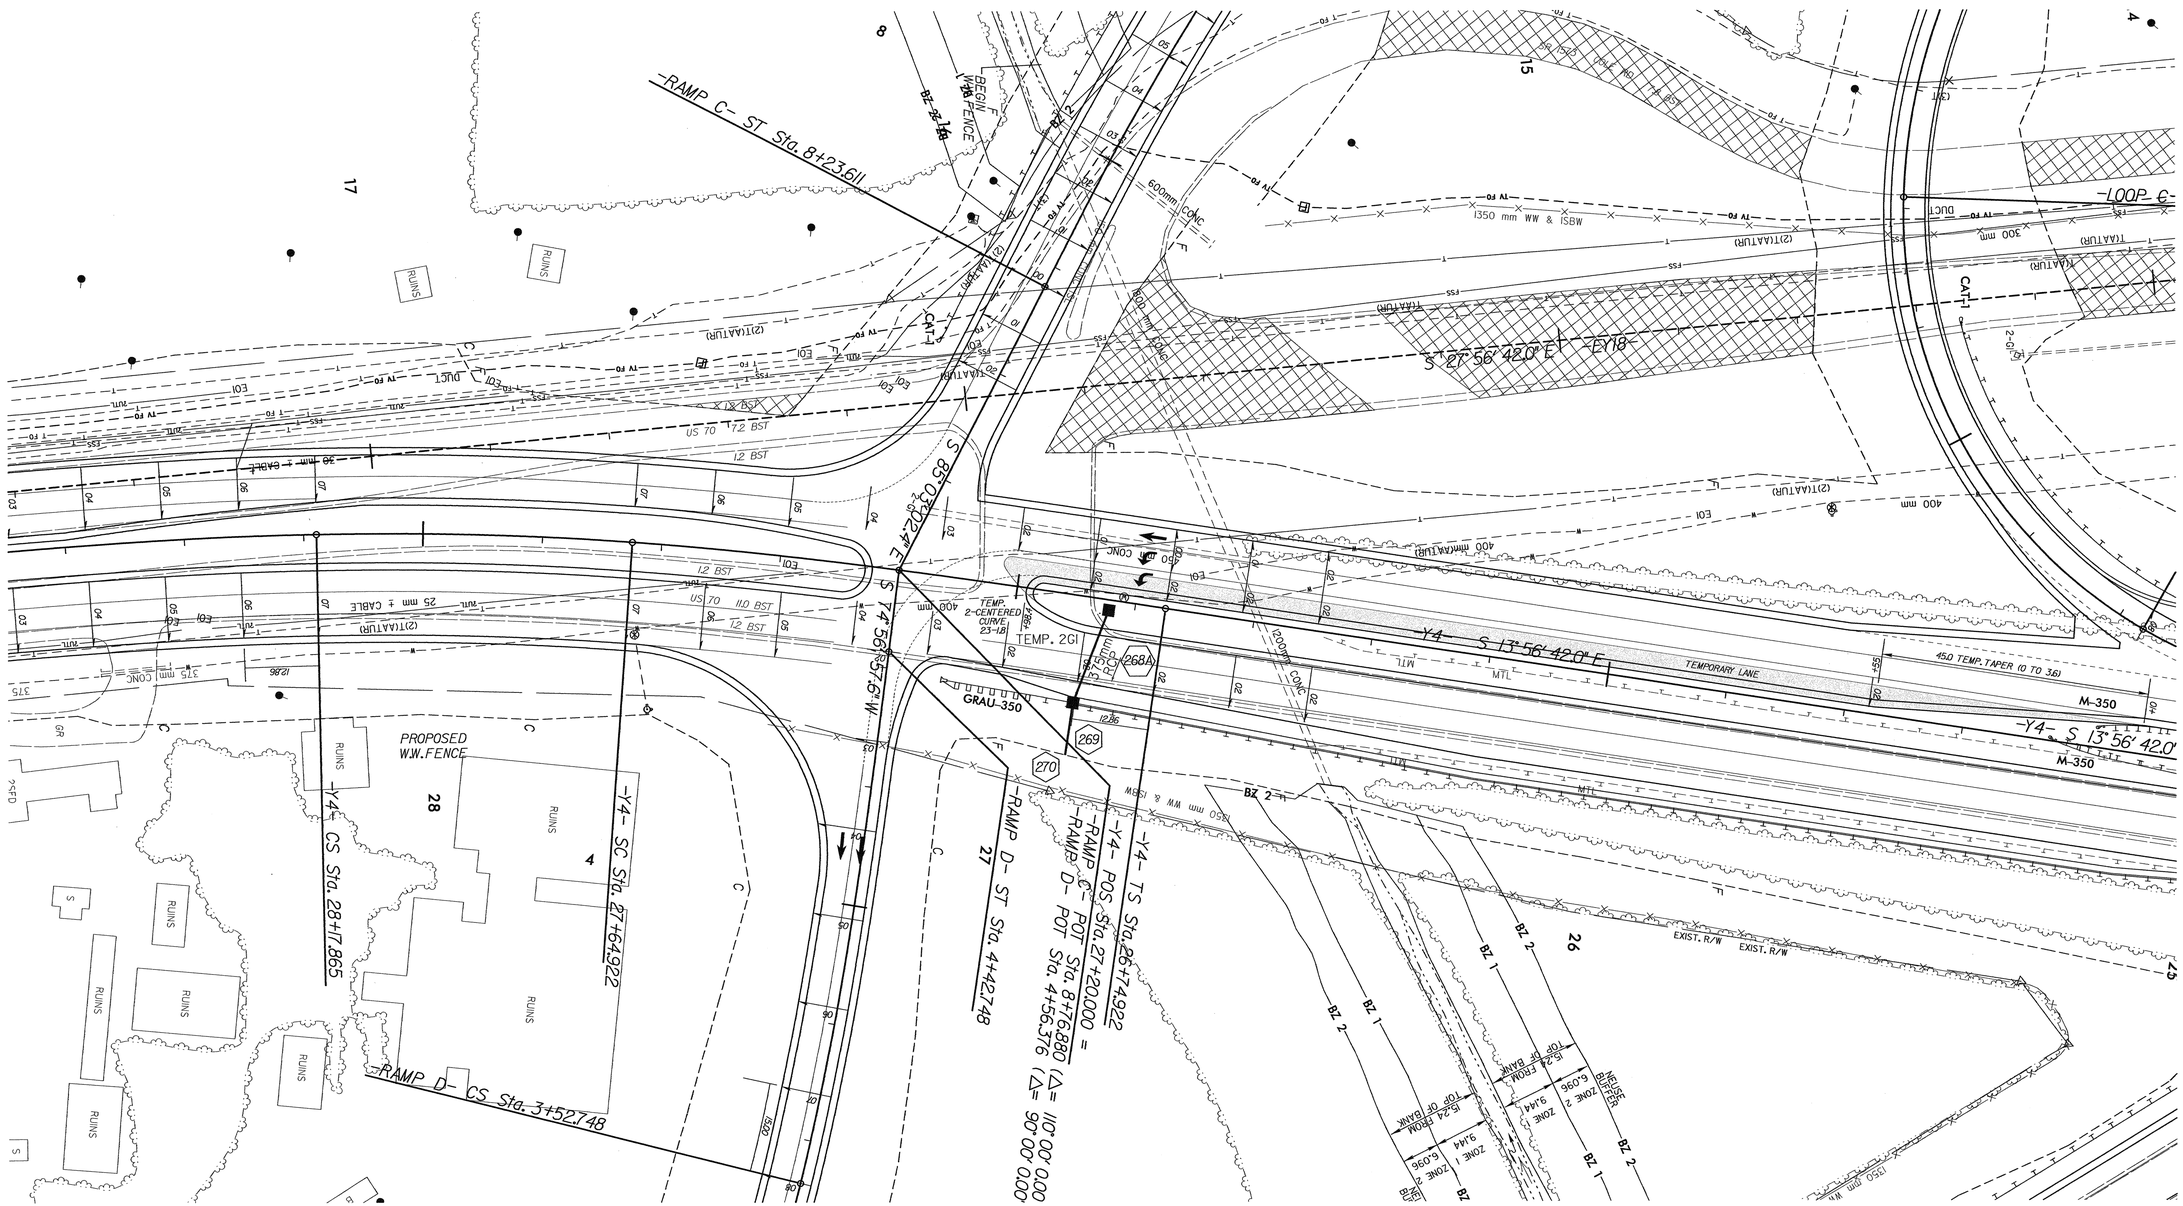


-Y4- GRADE SEE PROFILE SHEETS 56,57

-Y4- FINAL DESIGN SEE PLAN SHEETS 15,16

LOCHNER

H. W. LOCHNER, INC.
2840 PLAZA PLACE, SUITE 202
RALEIGH, NC 27612

21-MAR-2005 08:45
R:\Roadway\Proj\R2552C_BOX_PSH02K.dgn
sbrowne1