PROJECT REFERENCE NO.	SHEET NO.
R-2552C	UO-15

METRIC

5 0 10

UTILITIES BY OTHERS

NOTE:
ALL PROPOSED UTILITY WORK SHOWN ON THIS SHEET WILL BE DONE BY OTHERS

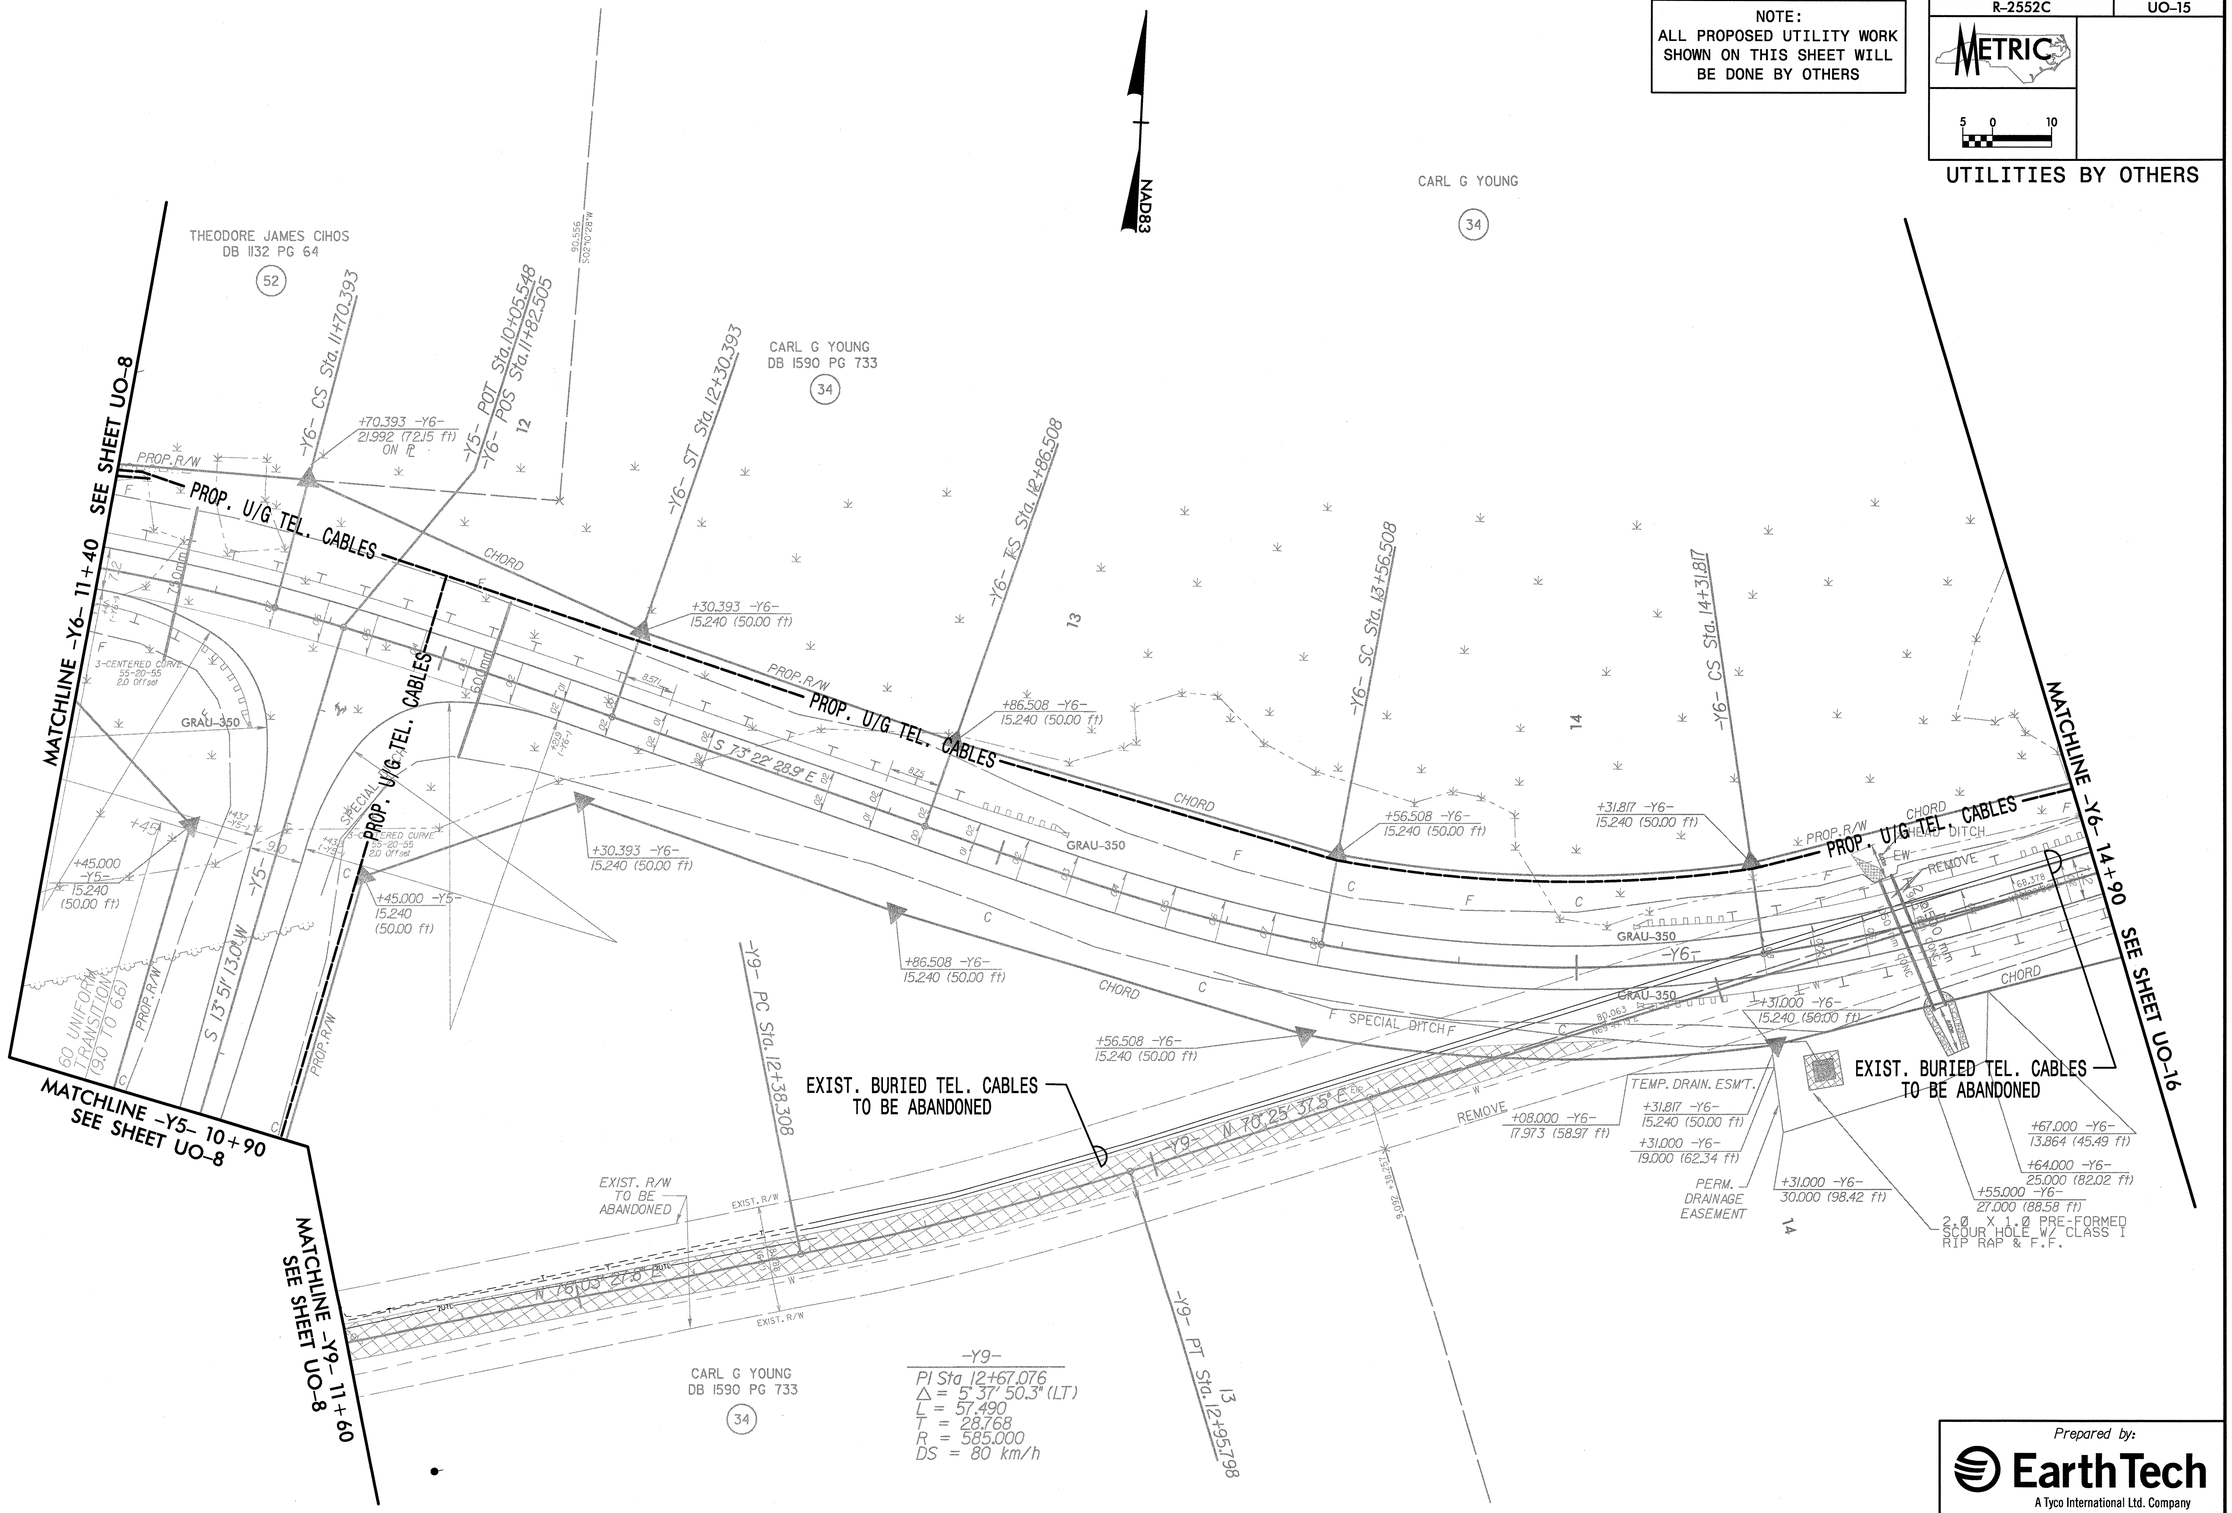

Prepared by:

EarthTech
A Tyco International Ltd. Company
701 Corporate Center Drive, Suite 475
Raleigh, NC 27607
(919) 854-6200 – (919) 854-6259(fax)

q:\7997\1\r-2552c\prc1\ubr\r2552cuo15.psh
02/09/2005 09:21:36 AM