STATE PROJECT NO.	COUNTY	BRIDGE NO.	SHEET NO.	TOTAL SHEETS
8.T311002 R-2552B	JOHNSTON CO.		9	23
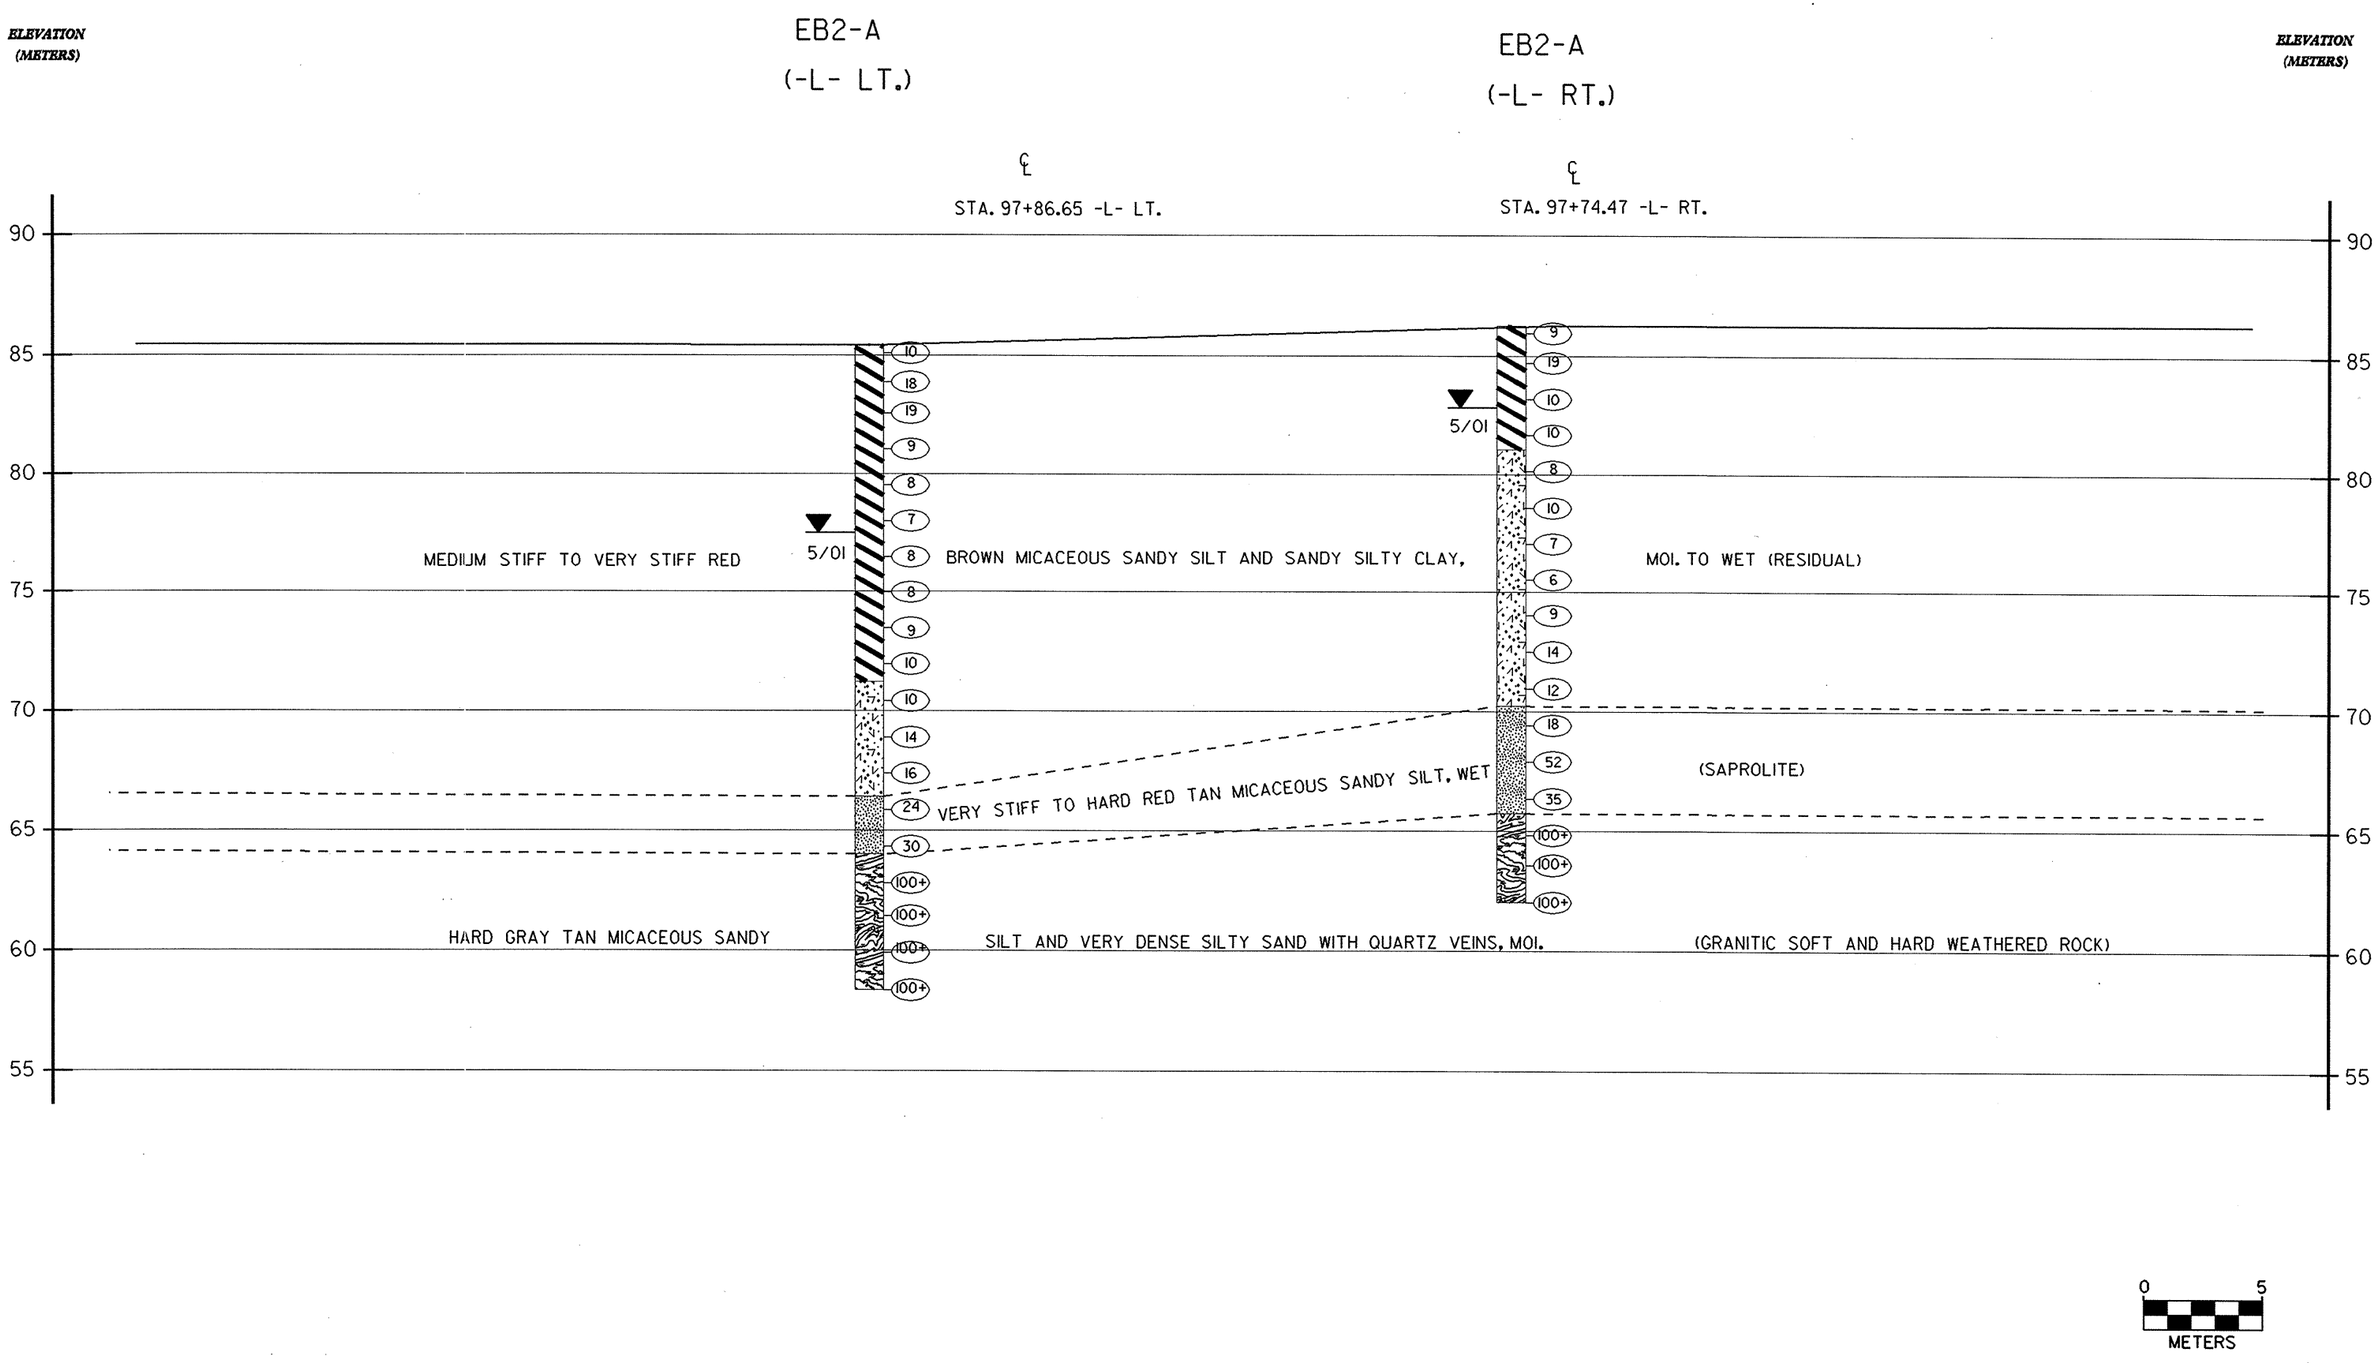
CROSS SECTION THROUGH BORINGS AT END BENT 2