STATE PROJECT NO.	COUNTY	BRIDGE NO.	SHEET NO.	TOTAL SHEETS
8.T311002 R-2552B	JOHNSTON CO.		4	23
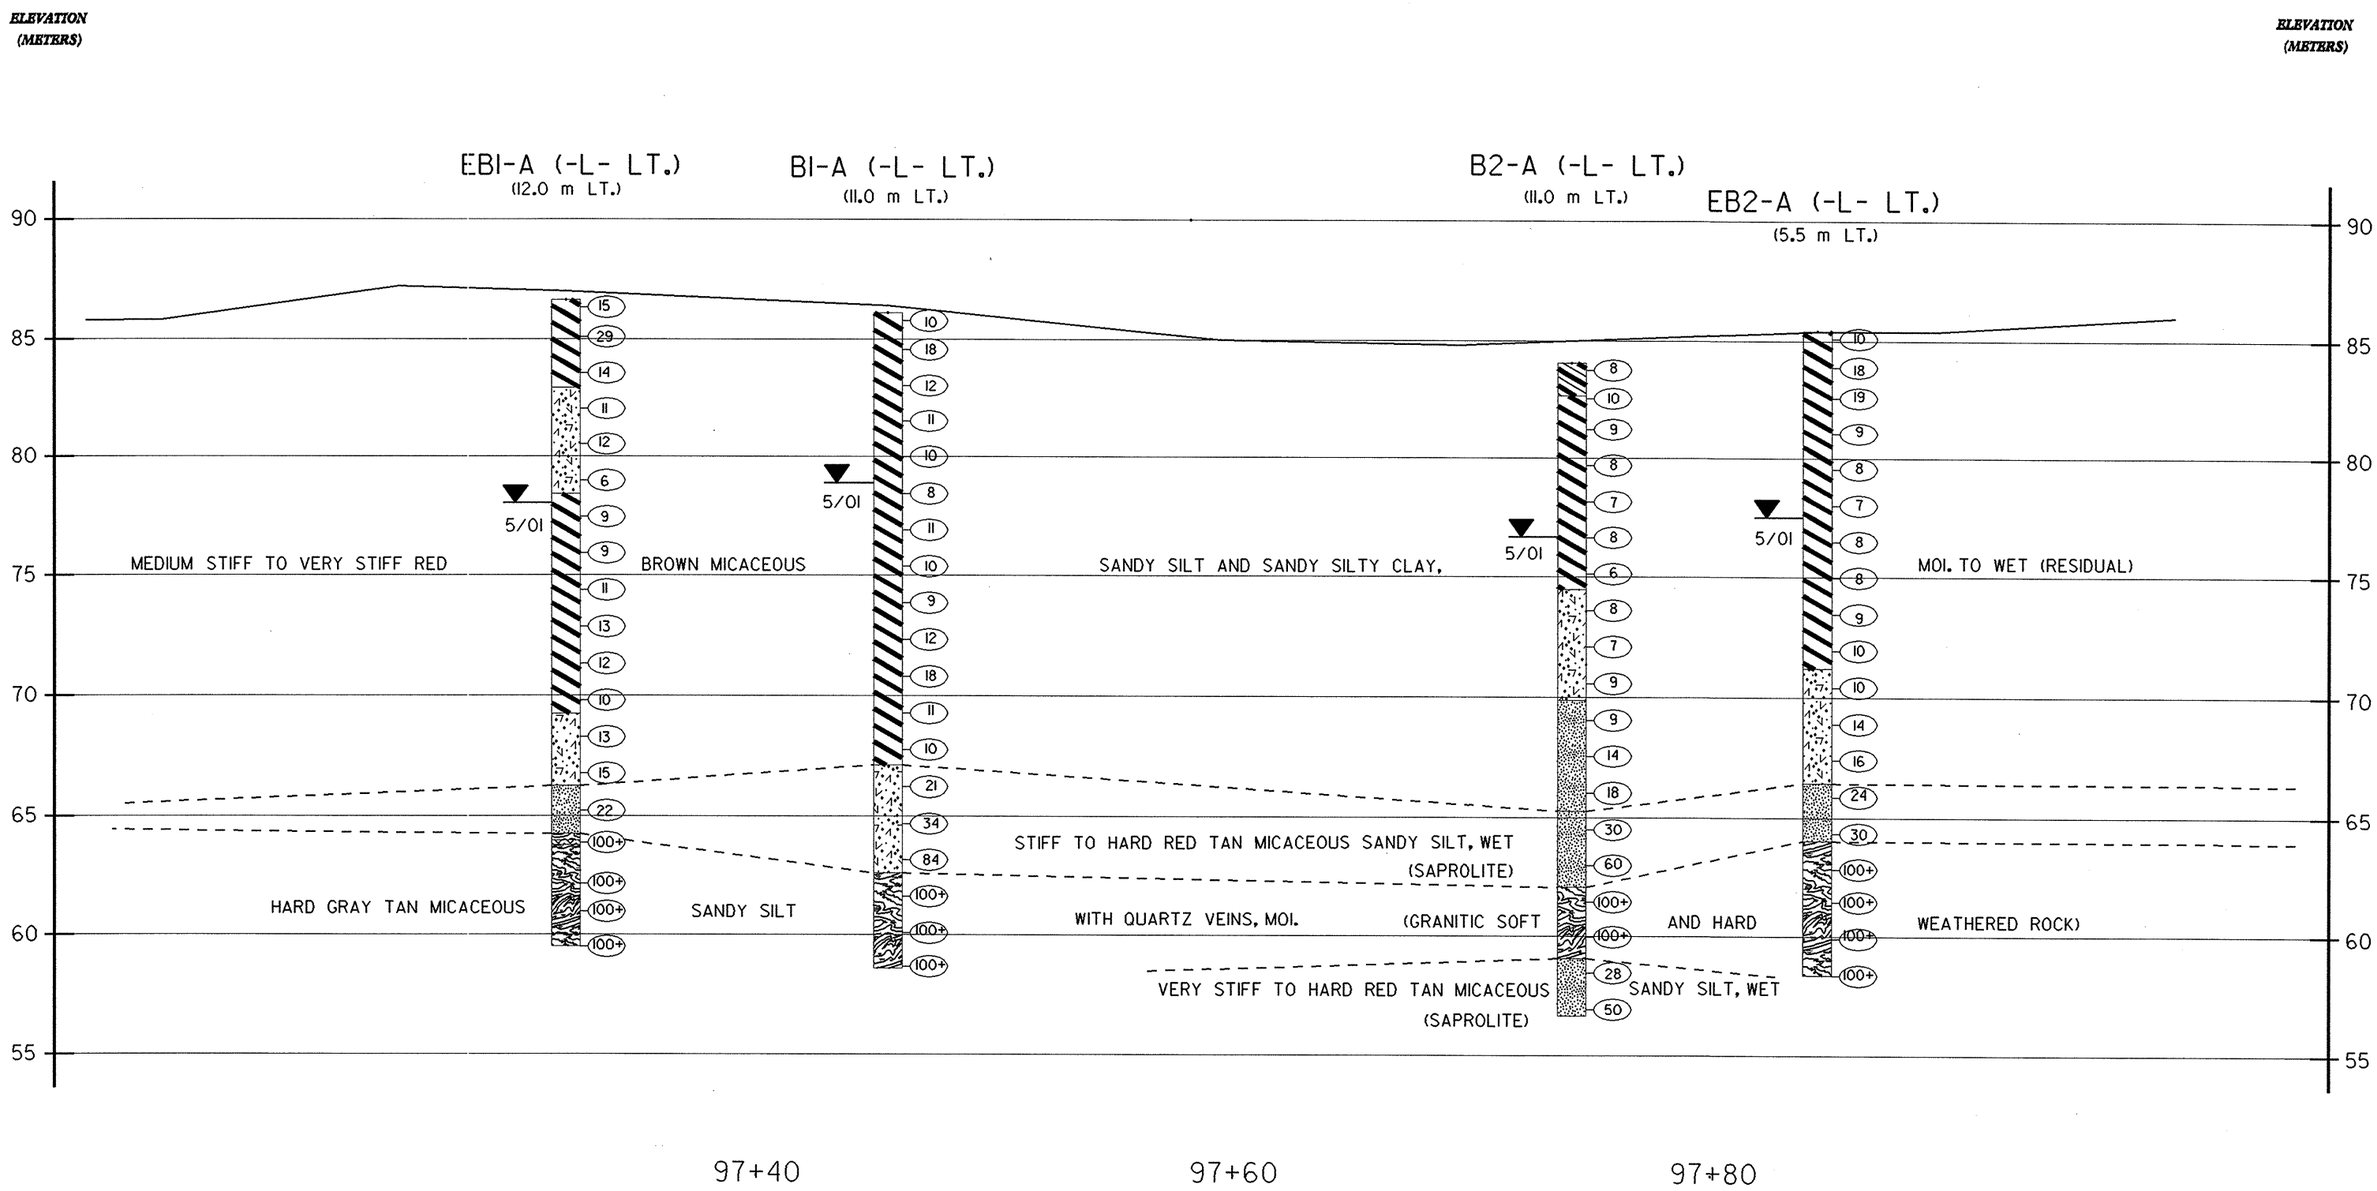
SOIL PROFILE ALONG -L- LT. (US 70 BYPASS) OVER -Y11- REV. (SR 1560 RELOC.)