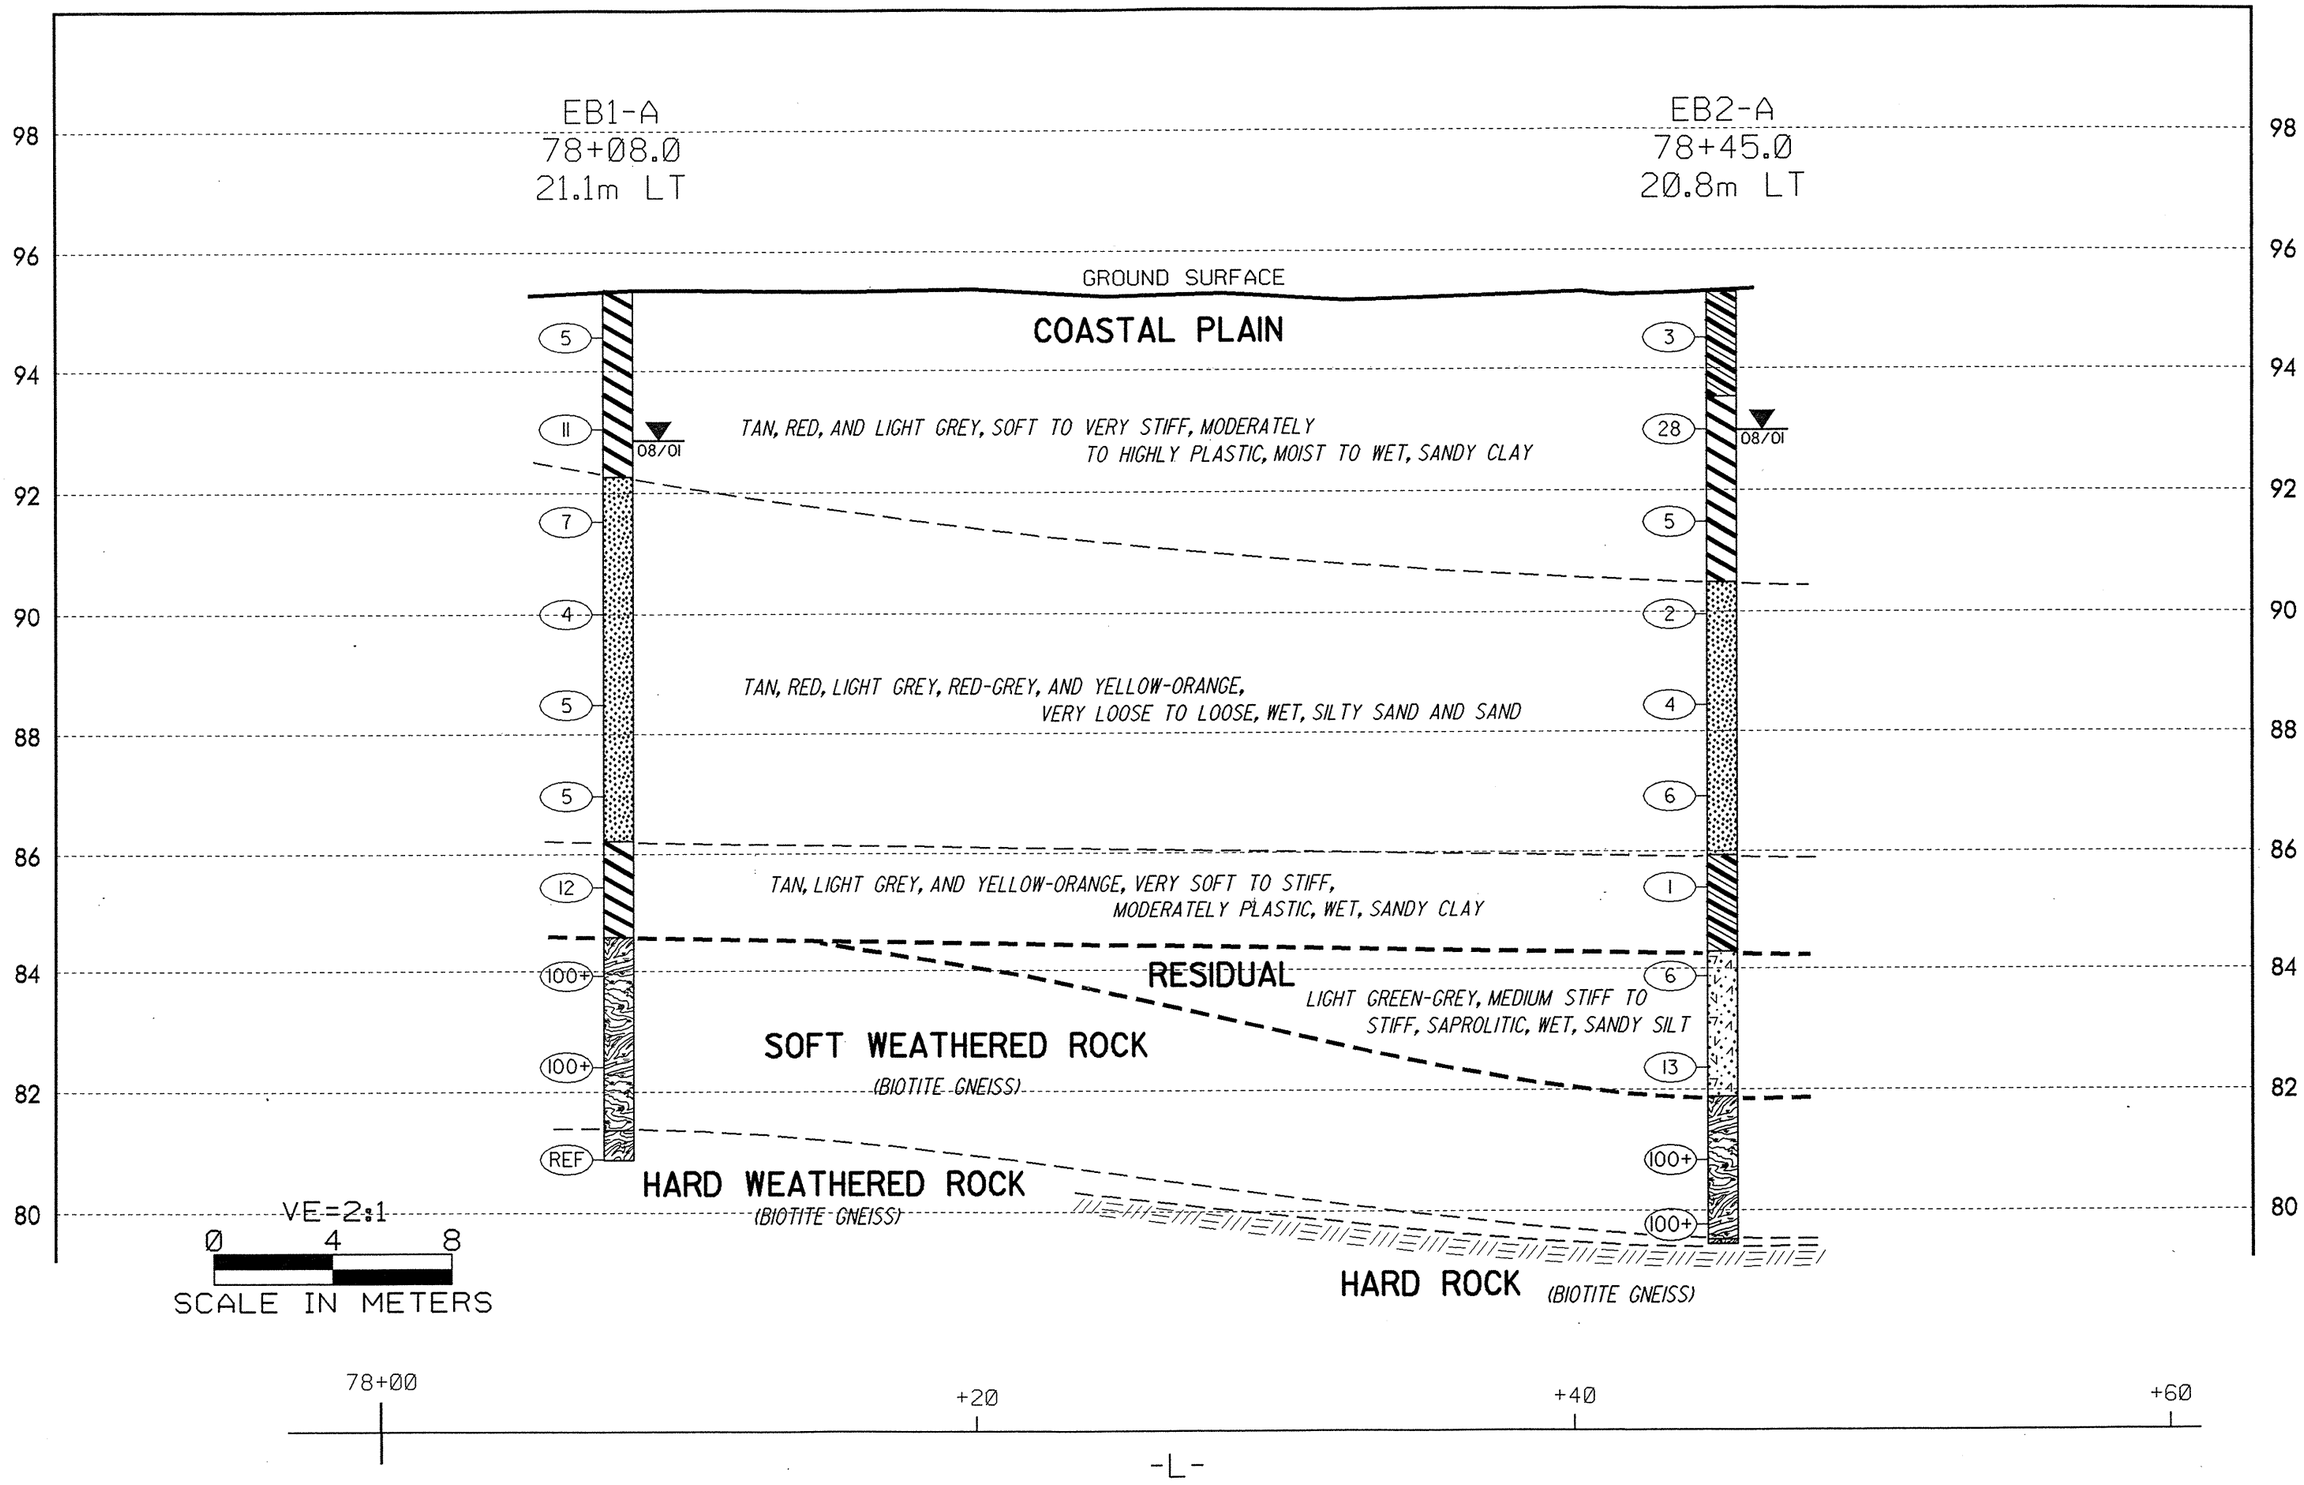PROFILE 21.1m LT OF -L-