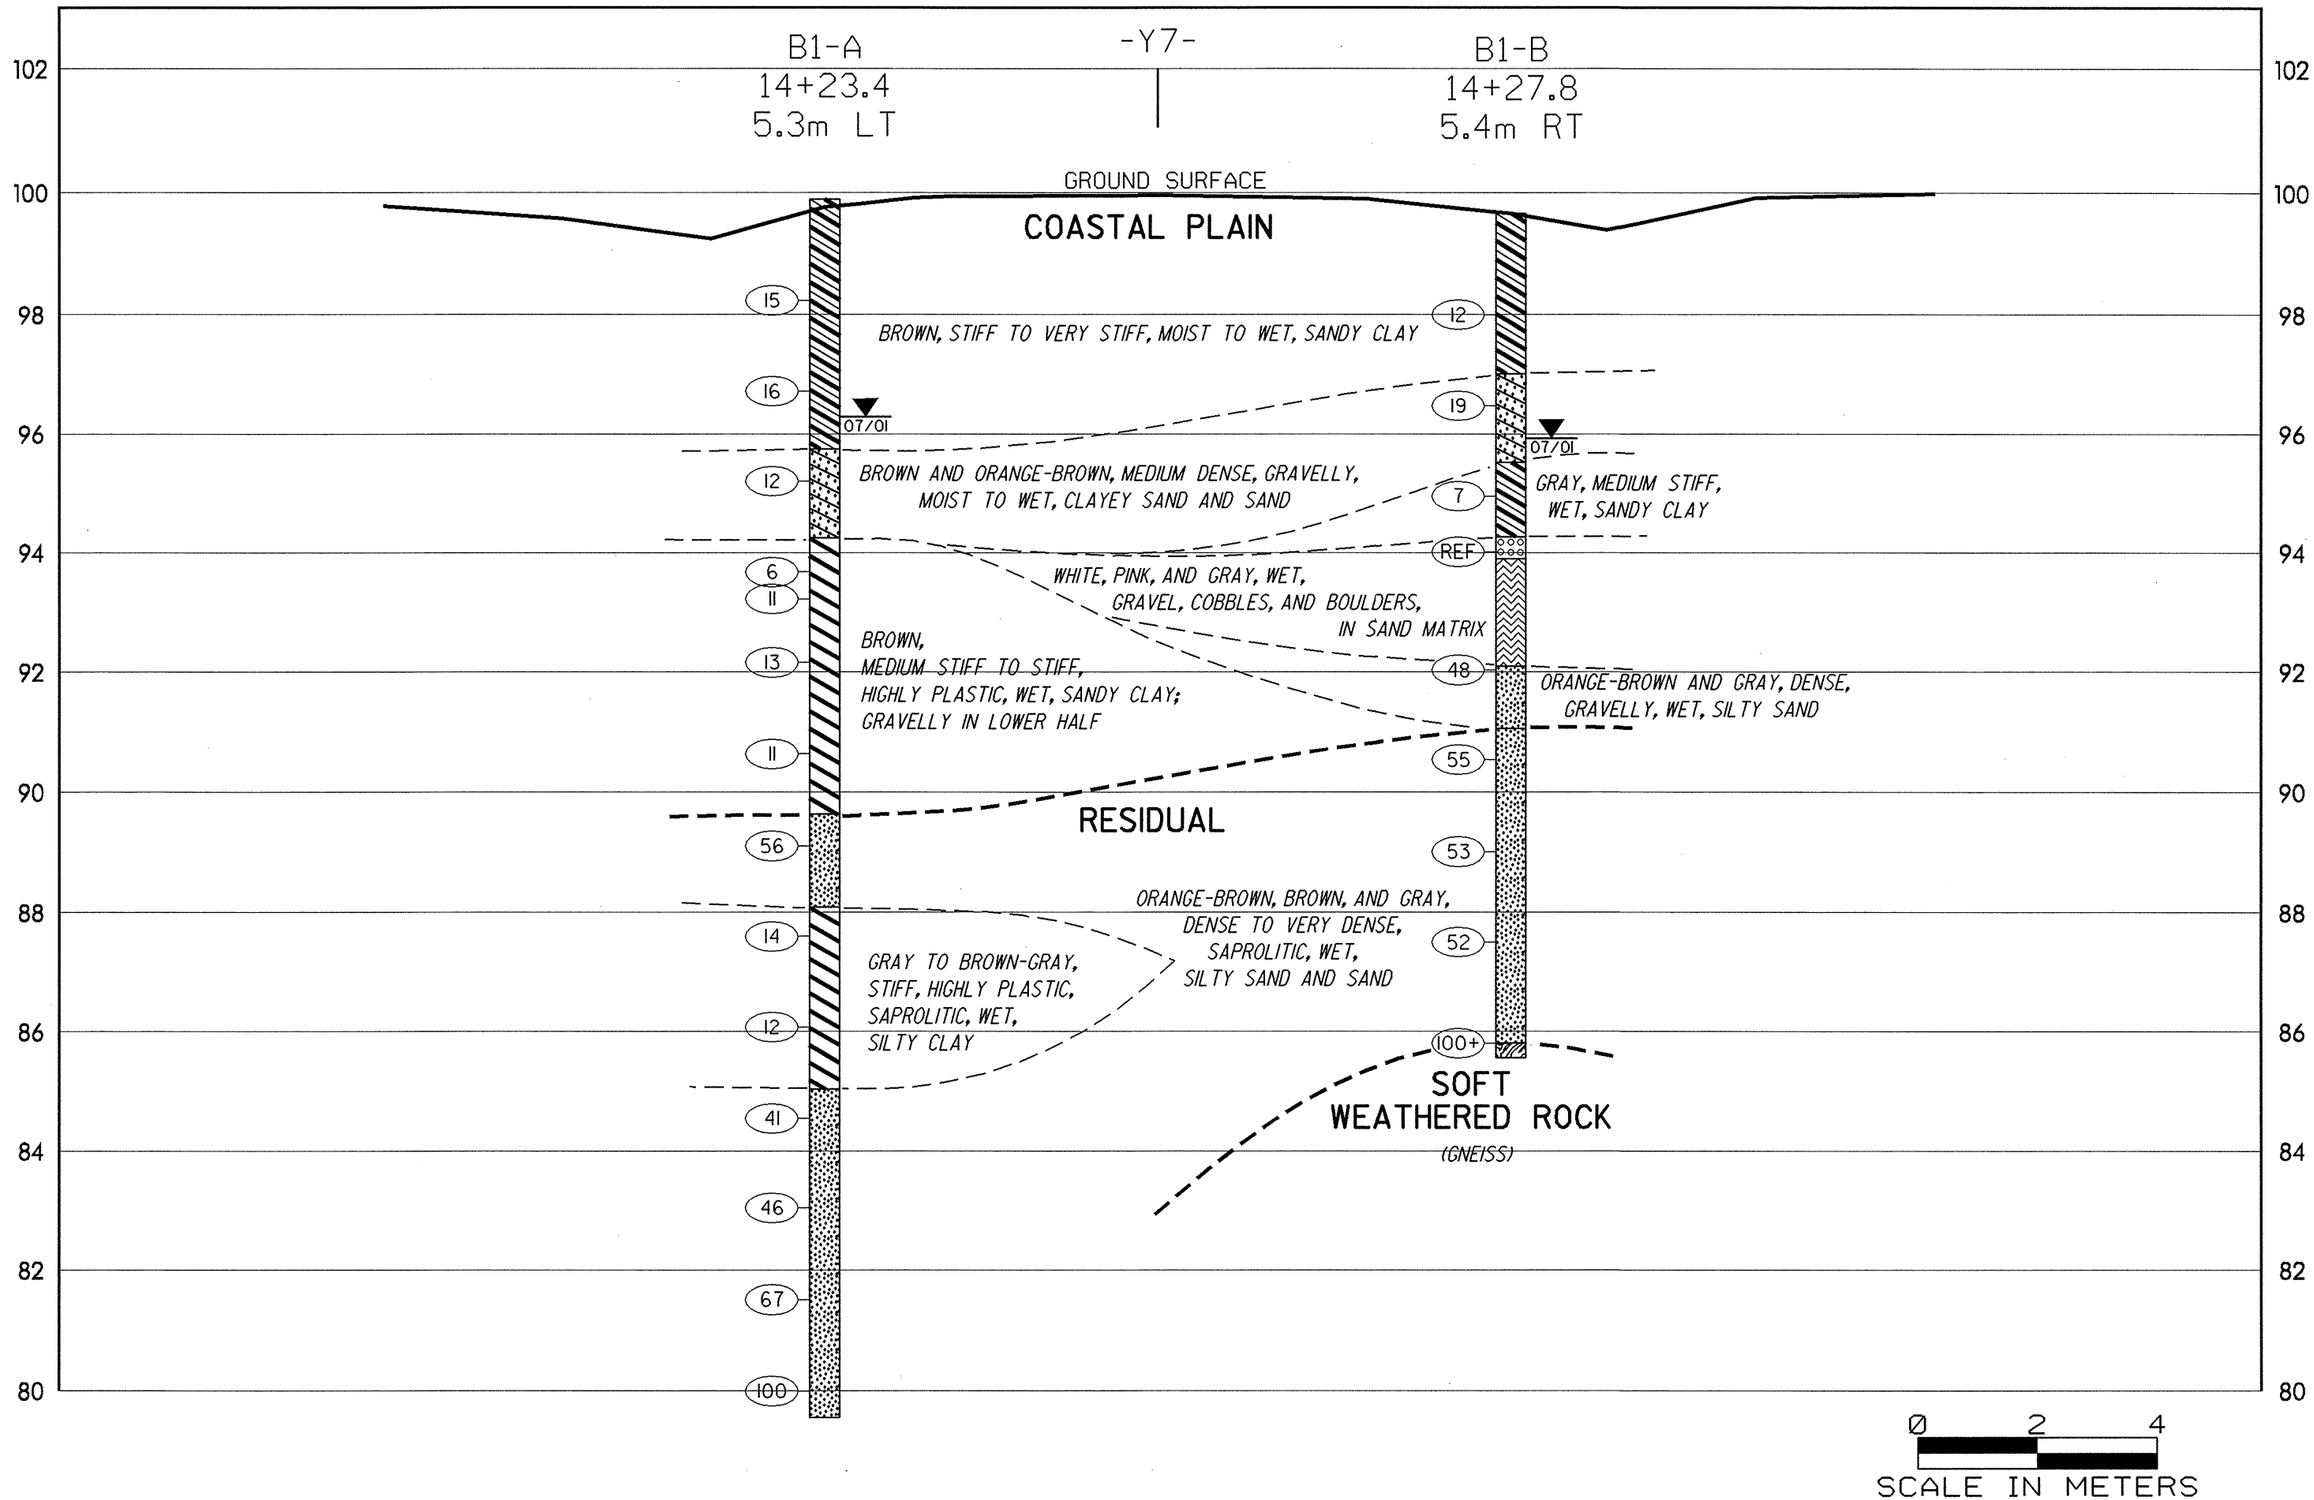CROSS SECTION ALONG BENT 1