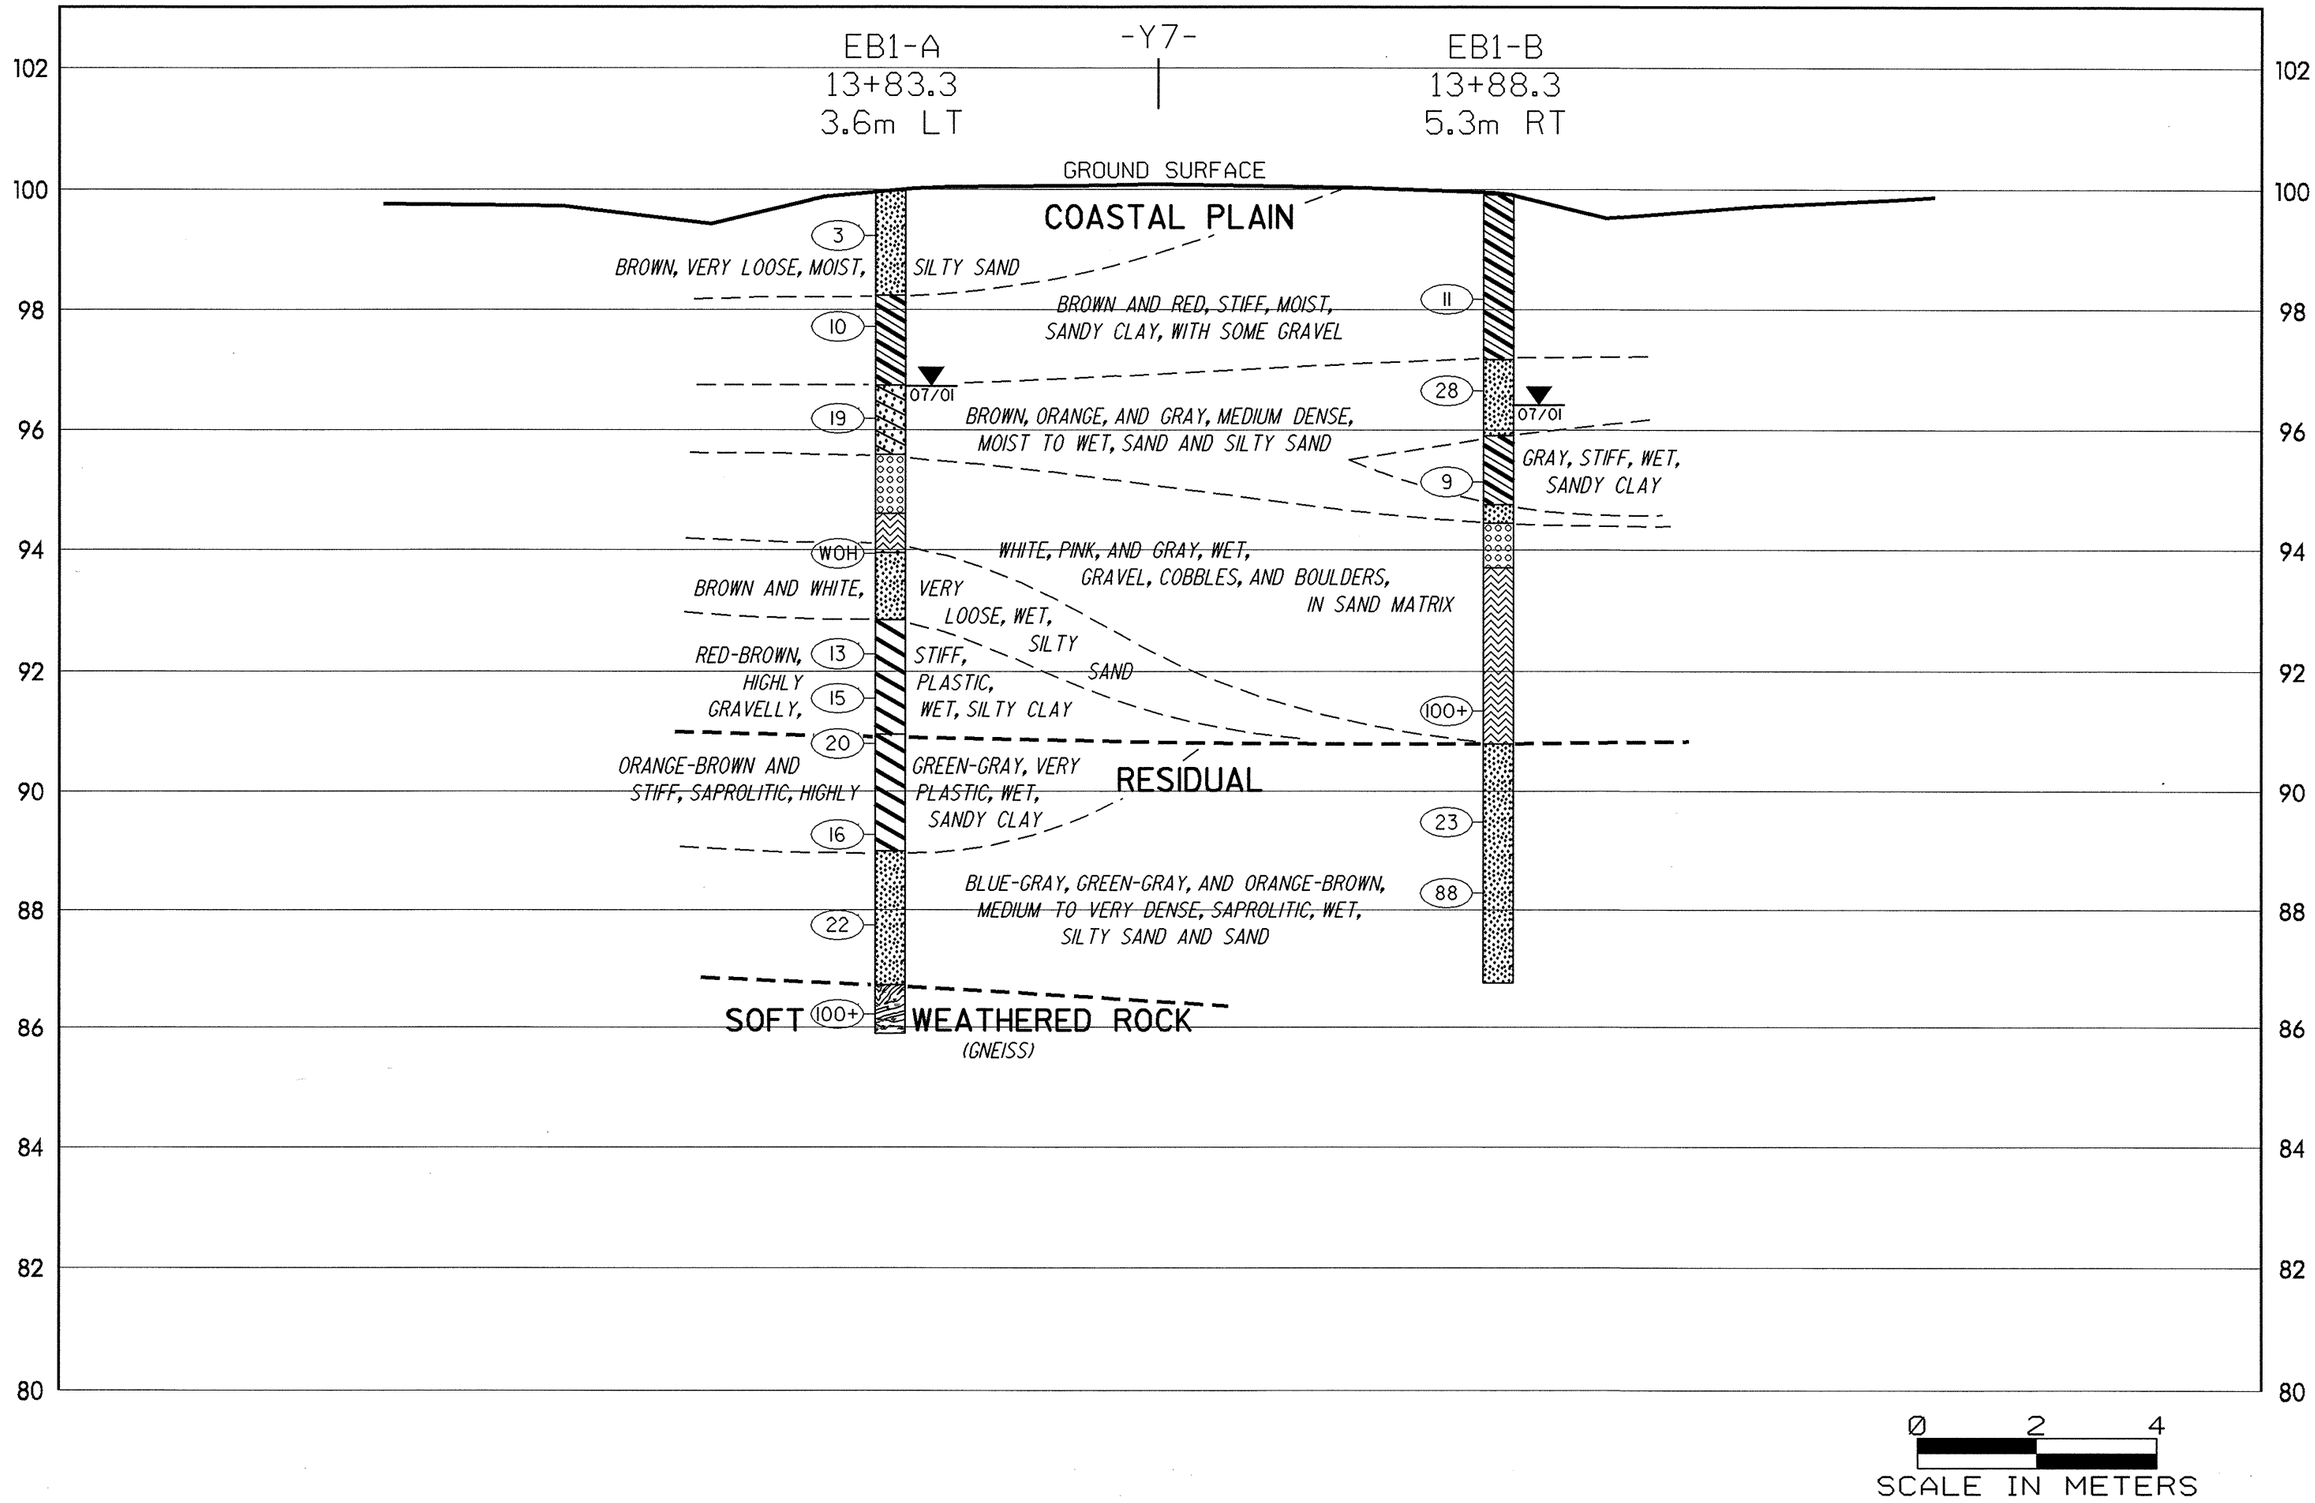CROSS SECTION ALONG END BENT 1